



# PROPOSED ELEVATIONS 1:100 @ A3

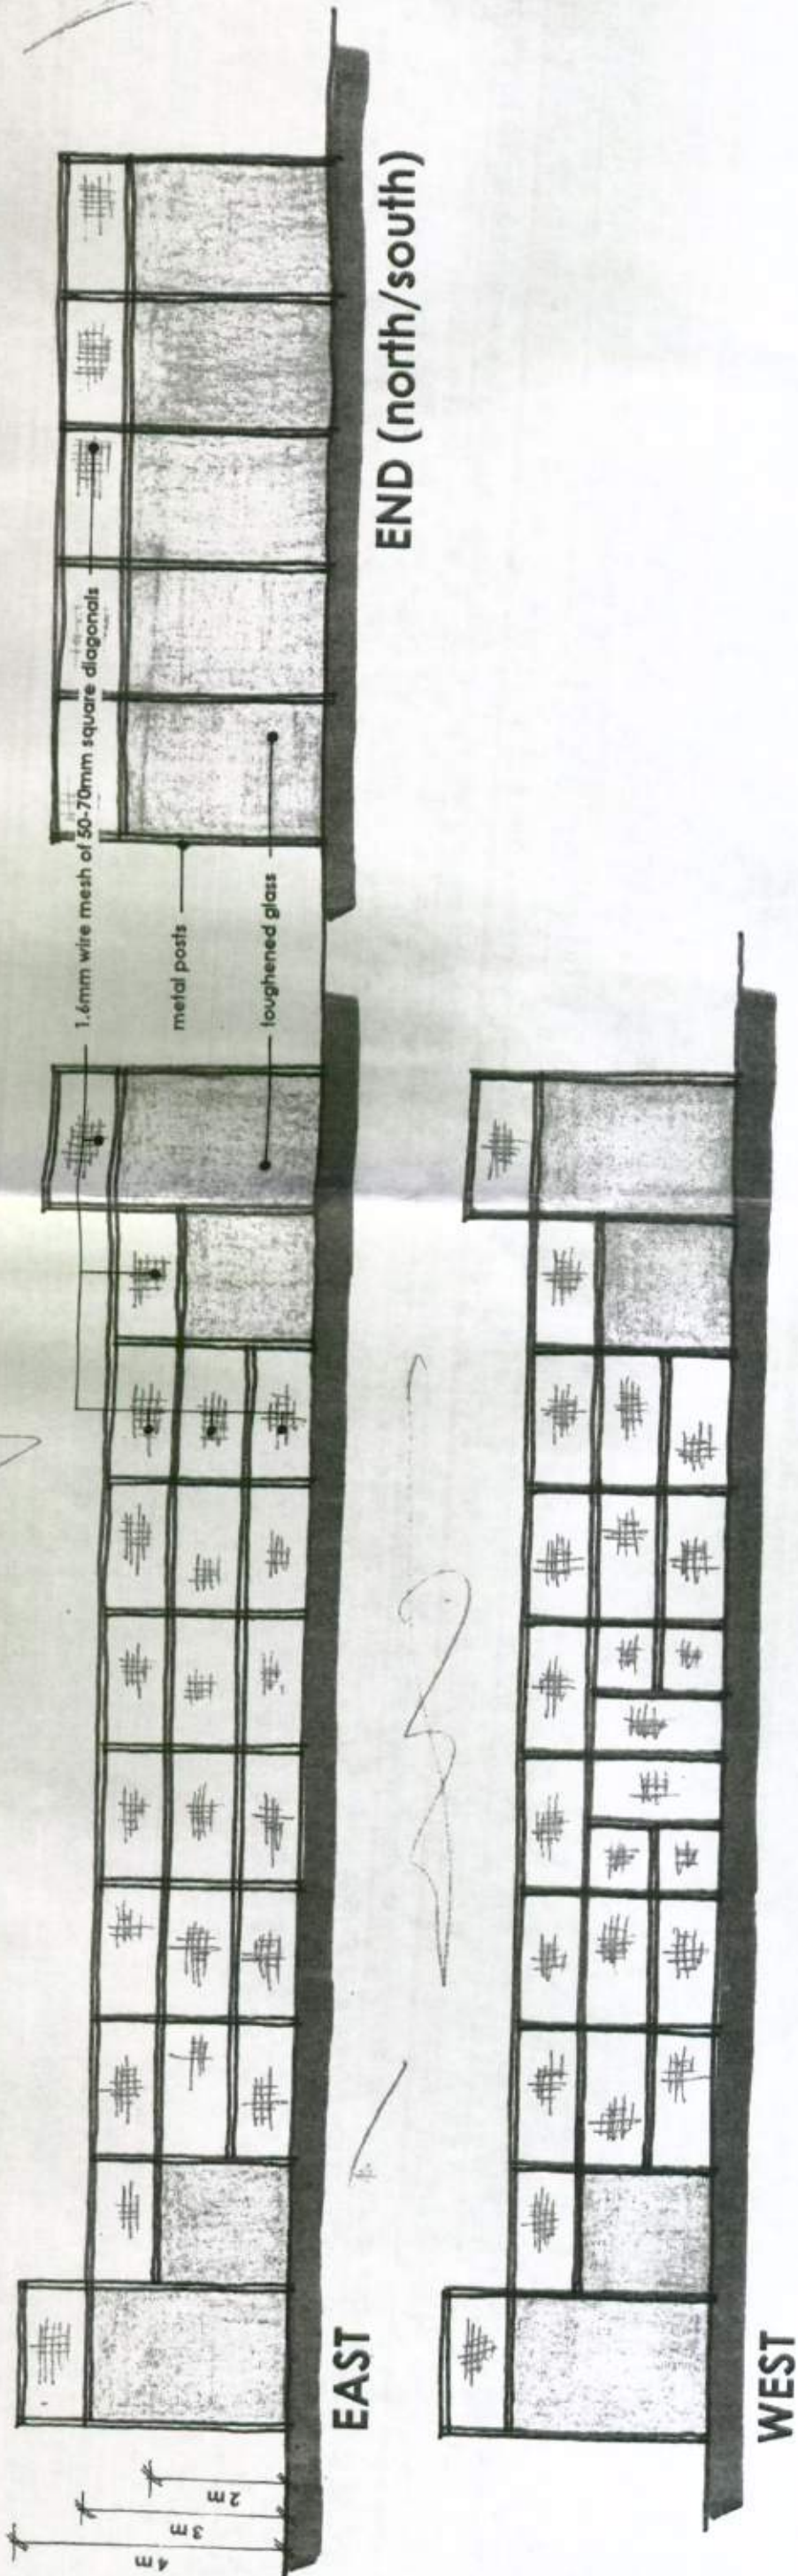

Wayne Gander MCIAT  
Architectural Technologist  
98 Durrington Lane  
Worthing  
West Sussex BN13 2PQ  
Tel/Fax 01903 694817

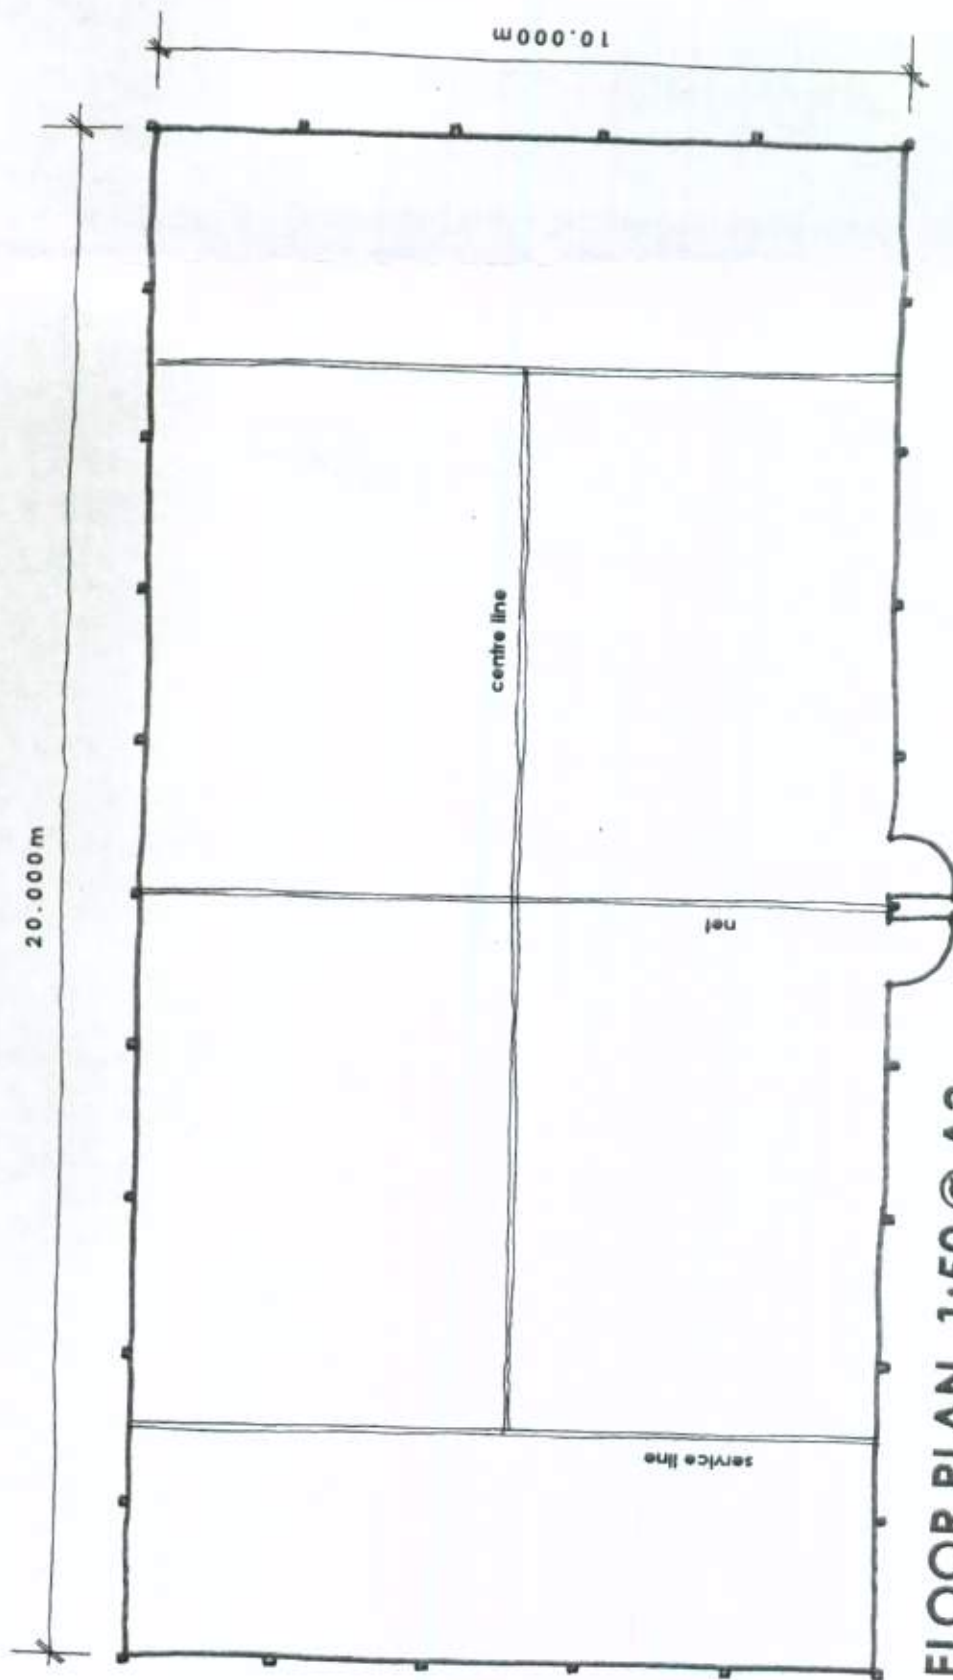

SELDEN COURT, FRANCE LANE, PATCHING  
Paddle tennis court proposal 01

July 2011