



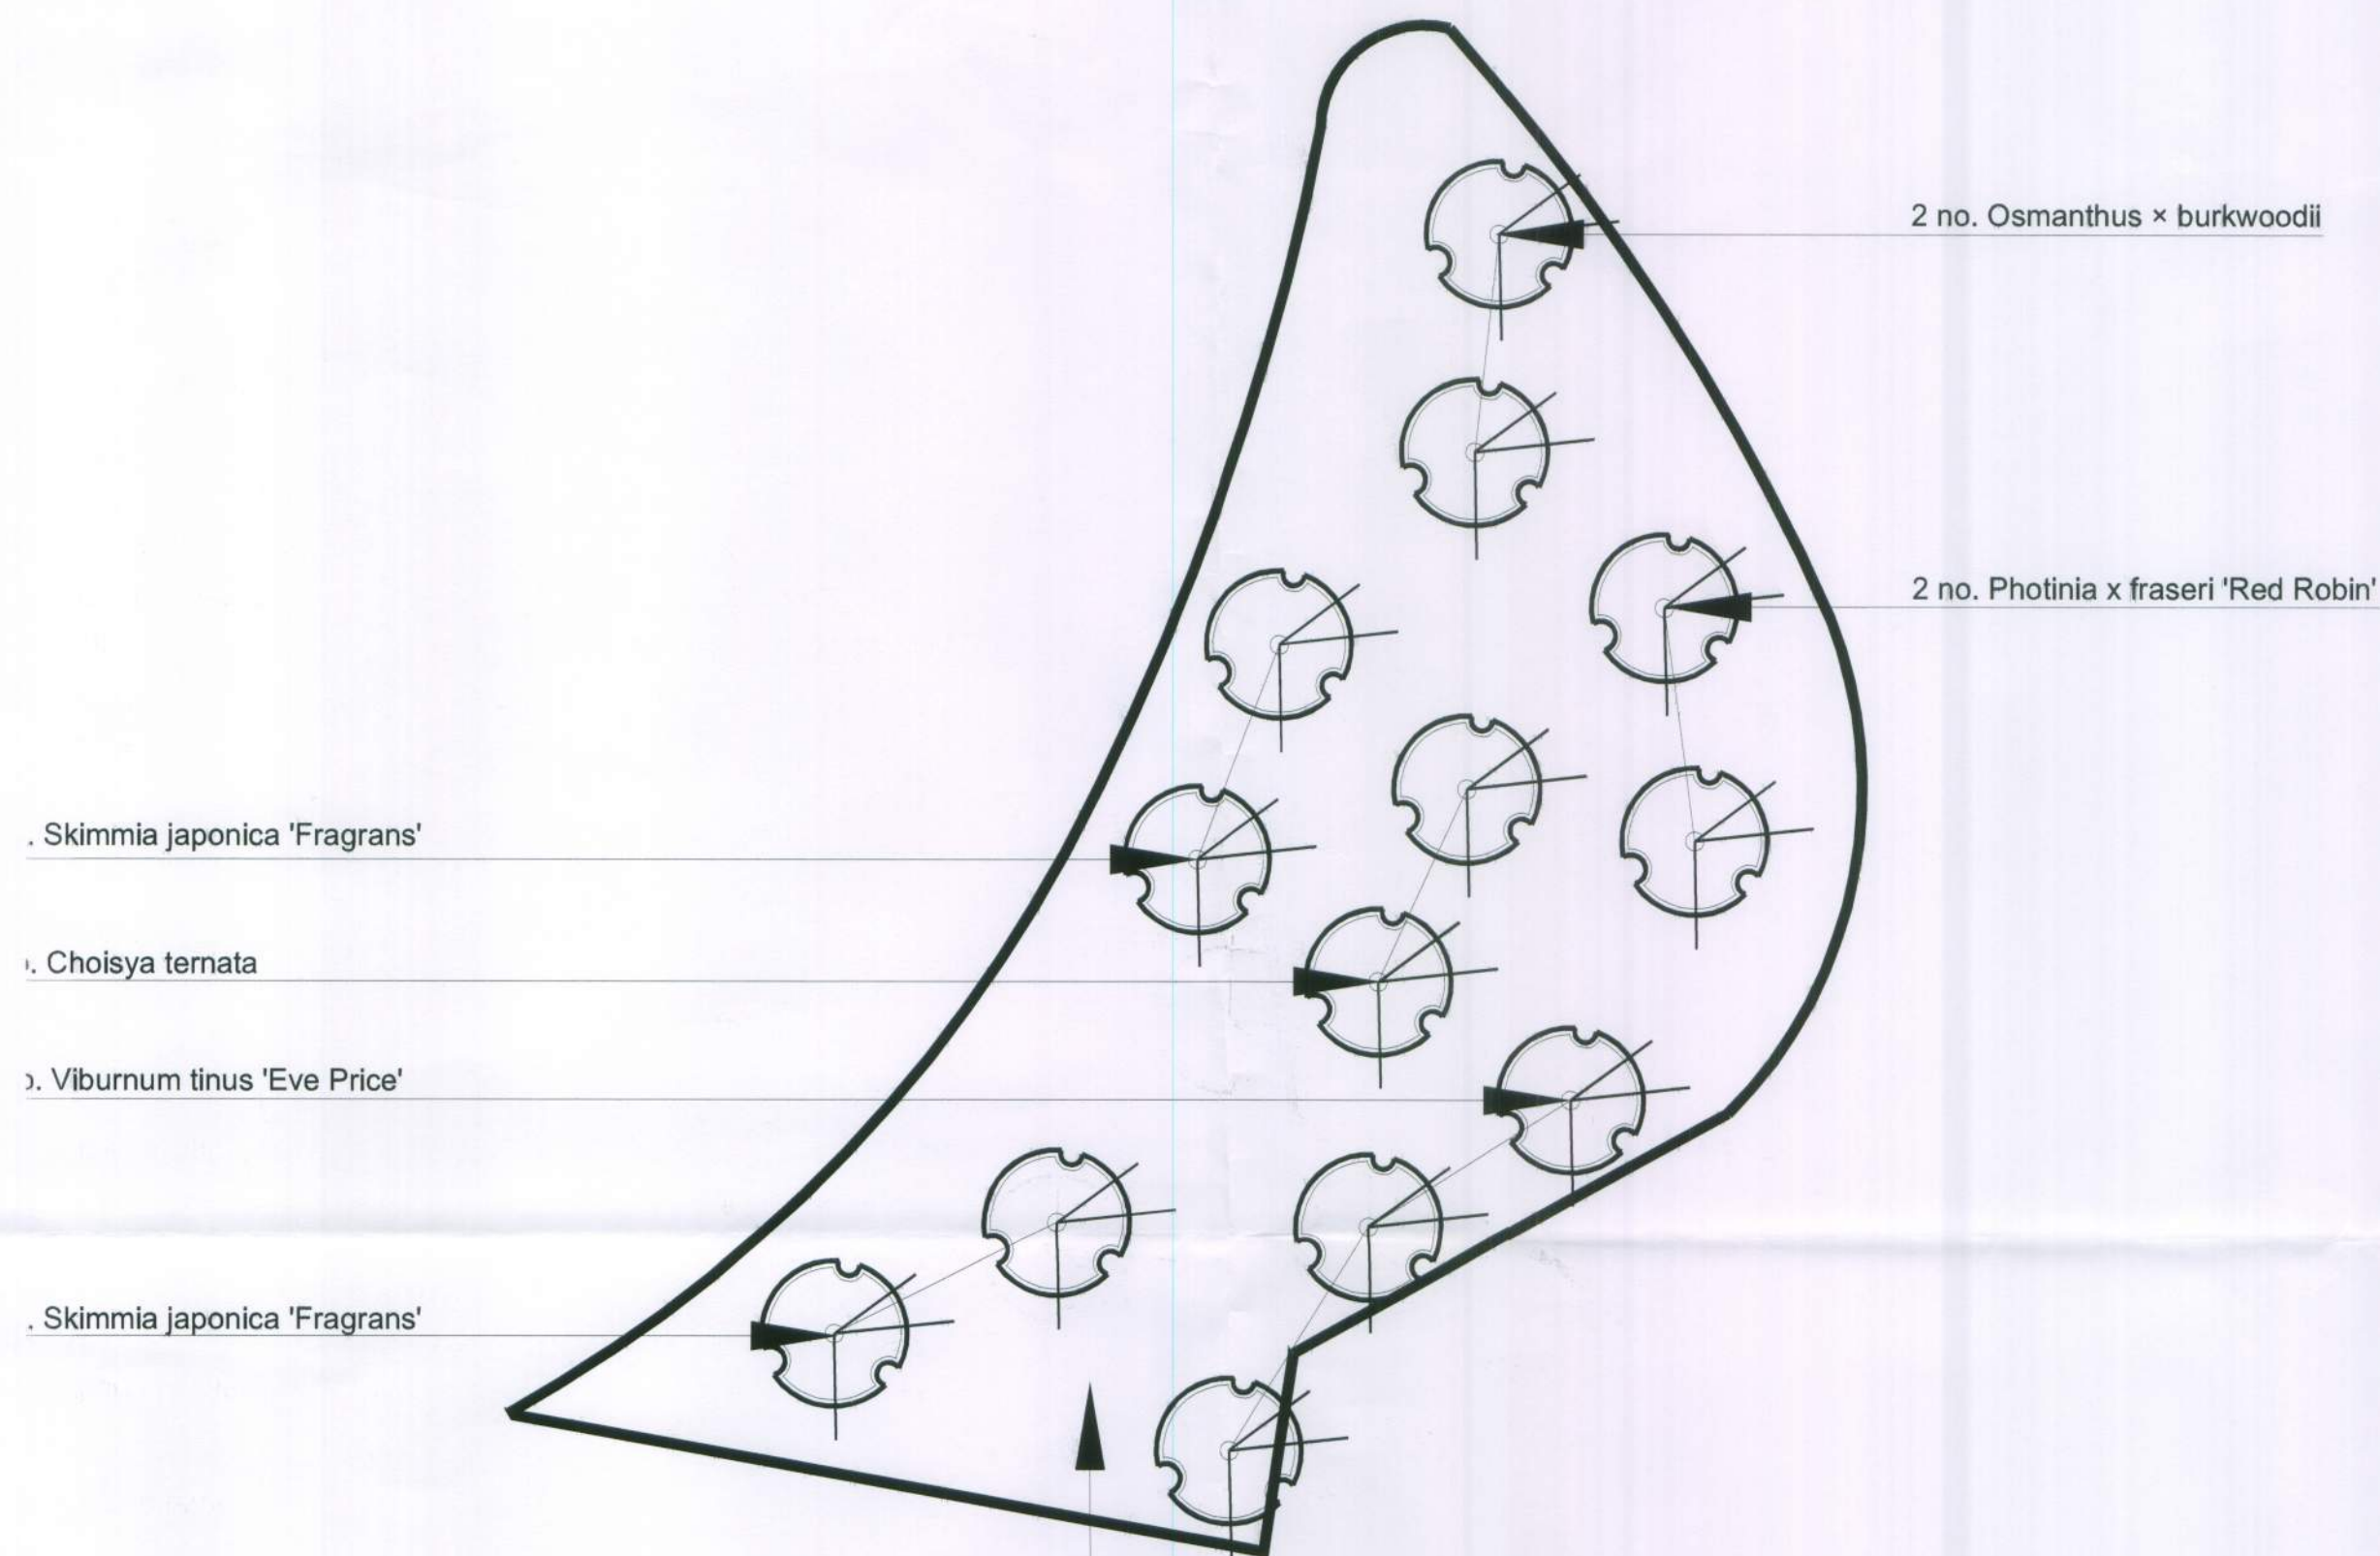

- Forstory Planting**
- 10. Vinca minor; 15-20 cm height; 2 ltr CG; 5 / m2.
 - 10. Ligustrum ovalifolium; 60-90 cm height; Multi - branched; 3 ltr CG; 1 / m2.
 - 10. Lonicera periclymenum; 60-80 cm spread; 3 ltr CG; 1 / m2.
 - 10. Rosa canina; 40-60 cm height; Transplant; BR; 1 / m2.

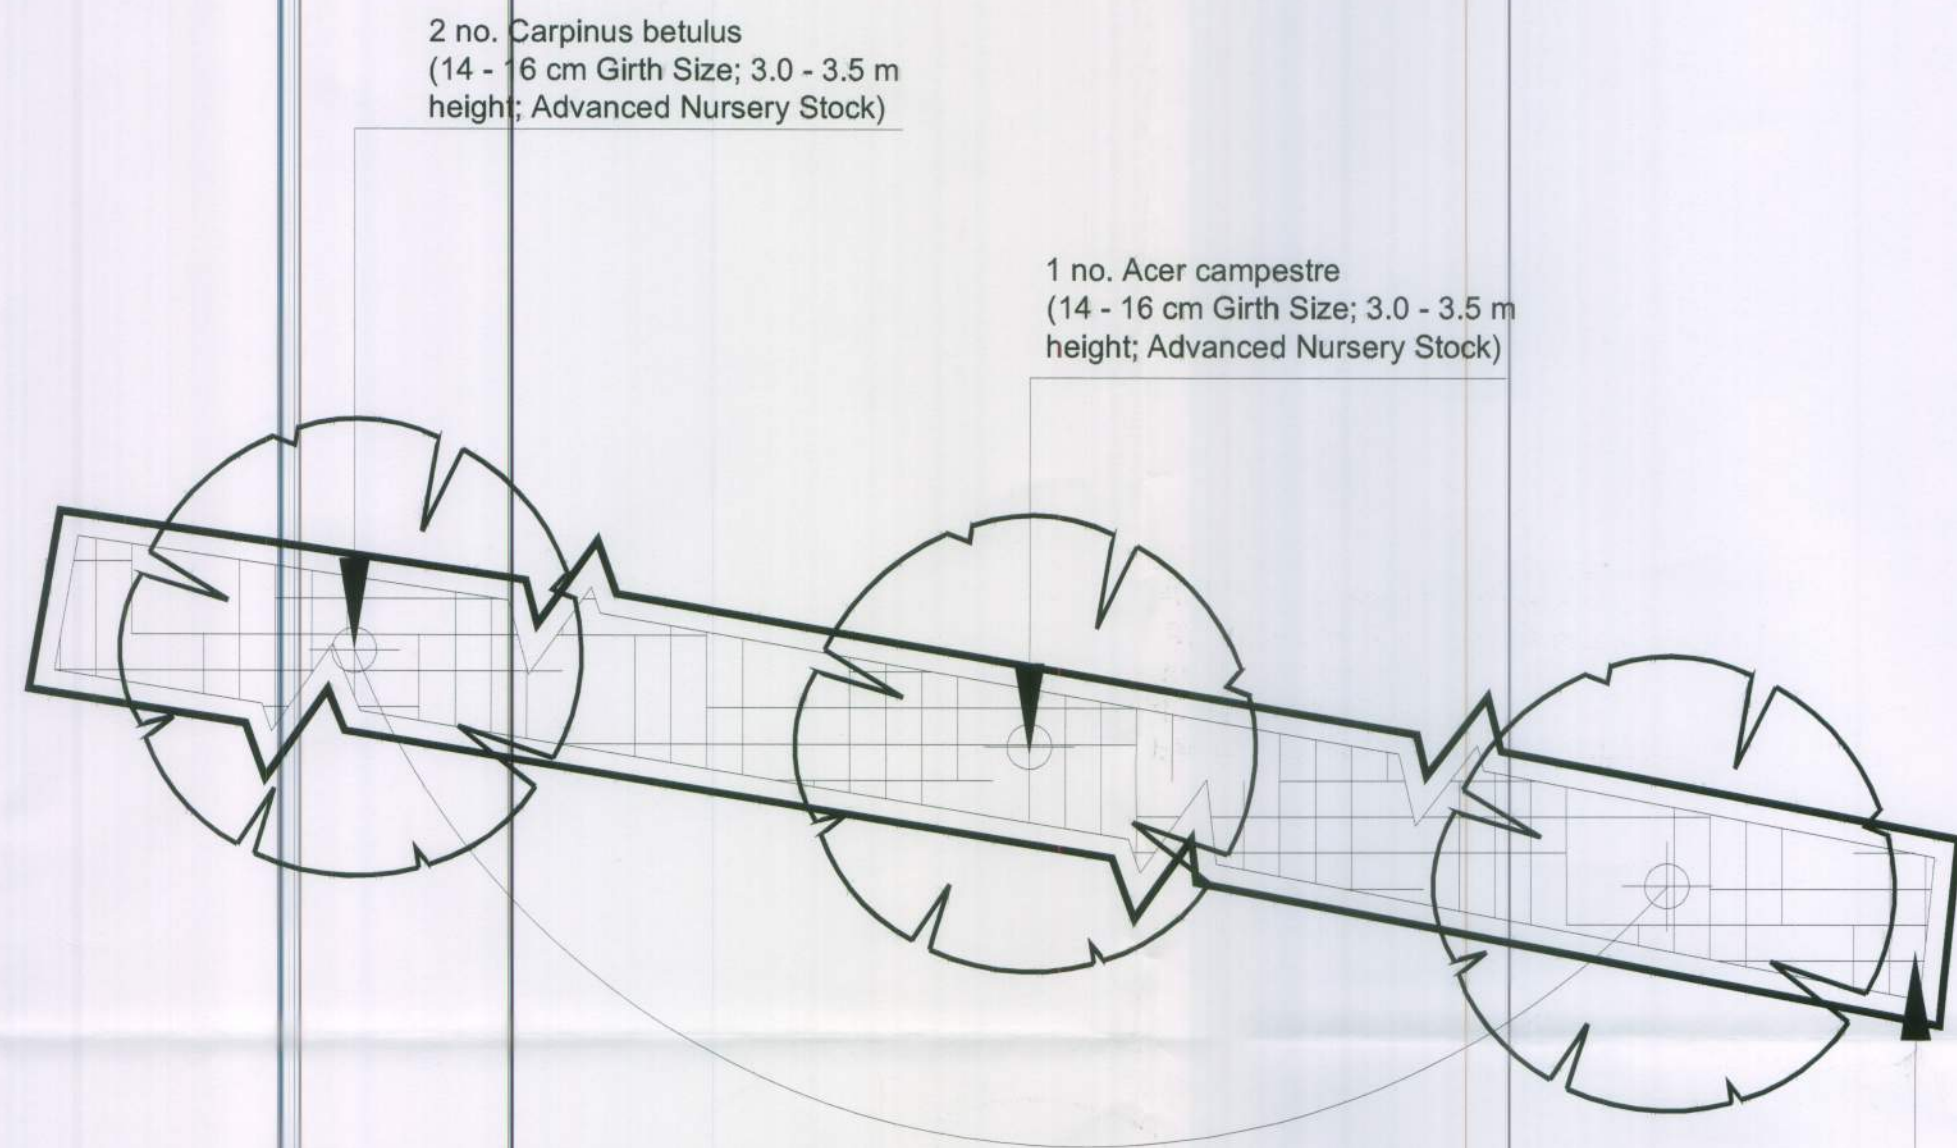

Proposed Native Mixed Species Hedgerow
 49 no. Corylus avellana
 49 no. Ilex aquifolium
 (60 - 90 cm height. Multi-Branched. (Hedging - 3 no. staggered rows set 400 mm apart @ 400 centres.)


Legend

Proposed Shrub Planting Area.
 Planting Areas to be a minimum of 300 mm depth of subsoil overlain with a minimum of 450 mm depth of Medium Grade Topsoil to BS:3882: 2007. Topsoil to be tested and certified by a Soil Scientist in accordance with the imported topsoil specification. Planting Areas to be overlain with 75 mm depth of Ornamental Bark Mulch. Refer to LLD423 - Detailed Plant Schedule for Detailed Plant Specification.

Specimen Shrub Planting.
 Refer to LLD423 - Detailed Plant Schedule for Detailed Plant Specification.

Proposed Native Mixed Species Hedgerow Planting.
 Native Hedge Planting: 1200 mm width; 3 no. Staggered Rows at 400 mm centres. Native Hedge Planting to be minimum 300 mm depth subsoil overlain with a minimum of 450 mm depth of Medium Grade Topsoil to BS 3882: 2007. Topsoil to be tested and certified by a Soil Scientist in accordance with imported topsoil specification. Refer to LLD423 - Detailed Plant Schedule for Detailed Plant Specification.

Proposed Native Hedgerow Tree Planting.
 Proposed Native Hedgerow Tree Planting to be 14 - 16 cm Girth Size; 3.0 - 3.5 m height; Advanced Nursery Stock. Refer to LLD423 - Detailed Plant Schedule for Detailed Plant Specification.

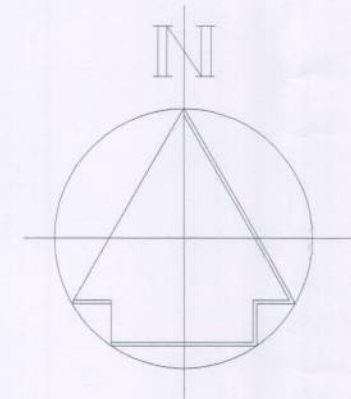

Seldon Court, Patching, West Sussex, Detailed Planting Plan

Rev	Description	Date	Initials
01	Planning Issue	03/12	ET
00	Draft Issue	02/12	ET
--	--	--	--

Lizard Landscape Design

Lizard Landscape Design
 19 Broadwater Street East
 Worthing
 West Sussex
 BN14 9AA
 Tel. 01903 216033
 Fax. 01903 214777
 Email: lizardlandscape@btconnect.com

Project title		
Seldon Court, France Lane, Patching, West Sussex		
Drawing title		
Detailed Planting Plan		
Scale	Drawn	Date
1:50@A1	ET	02/12
	Approved	
Drawing No	Revision	
LLD423 / 02	01	
CAD Filename		
LLD423\CADDrawings		