


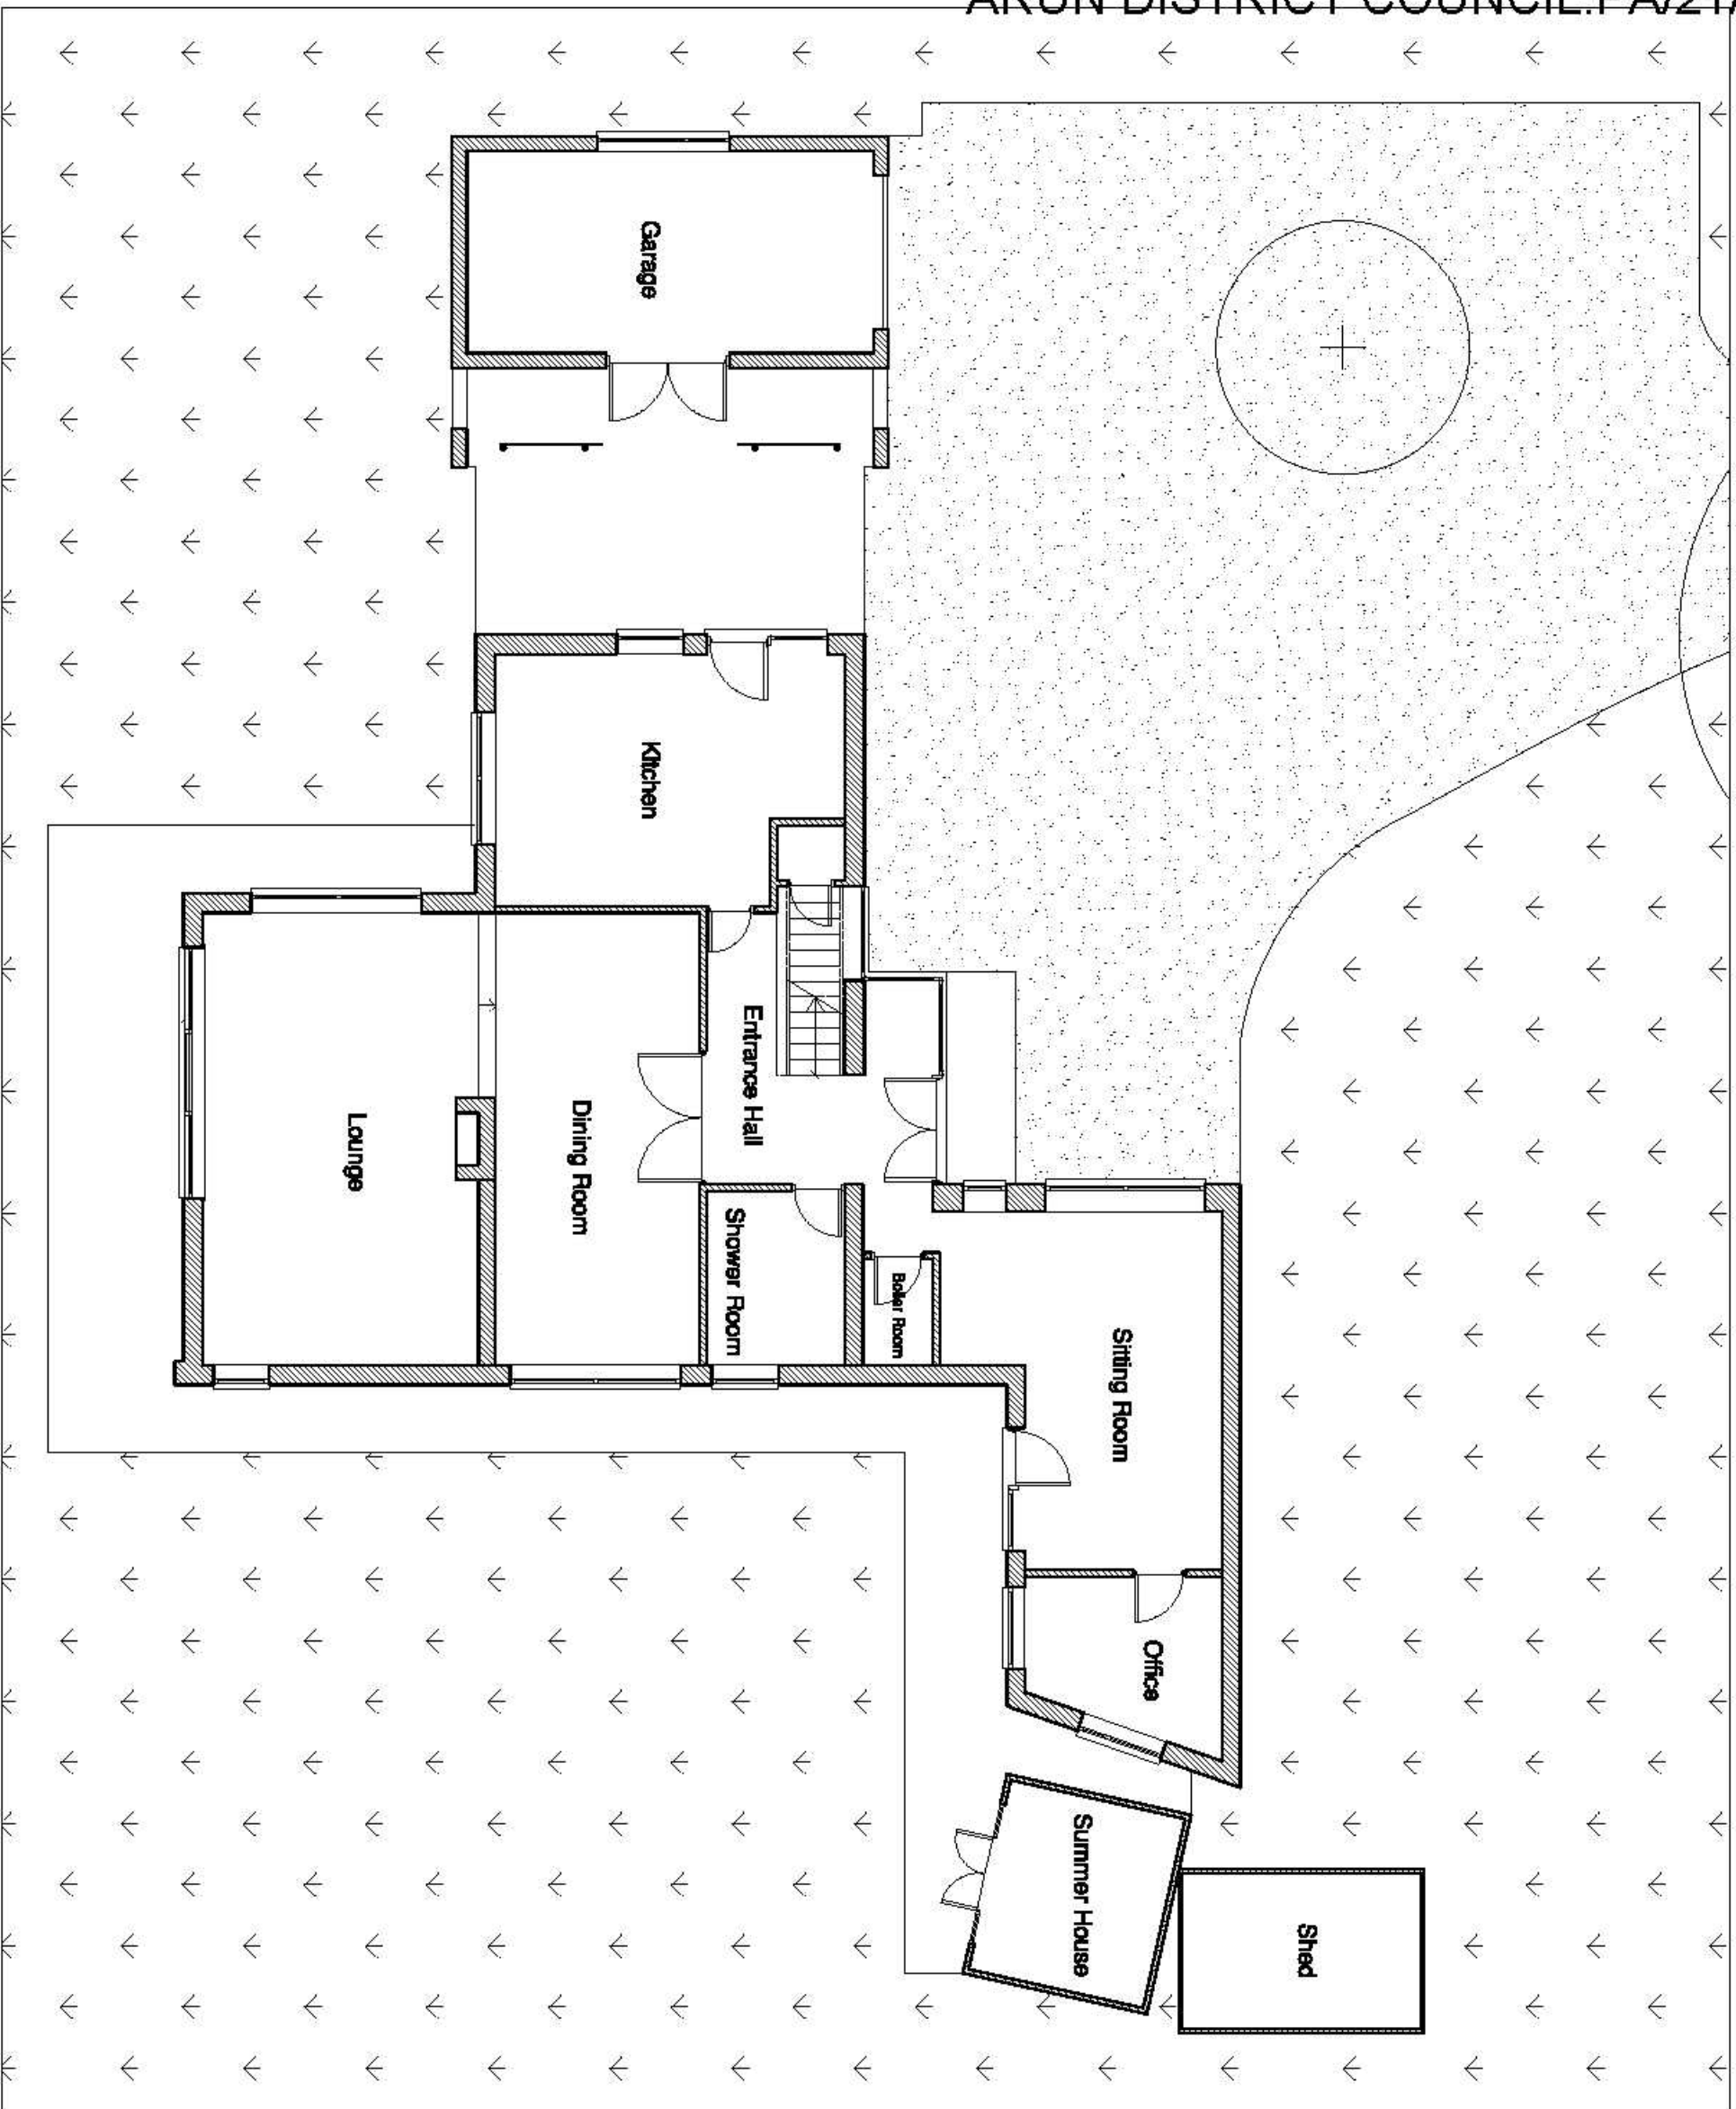

ROBINSWOOD HOUSE

Existing Ground Floor

● ● saville jones | consultants

date: Jul 2008
scale: 1:100@A3

0616

SK

12