
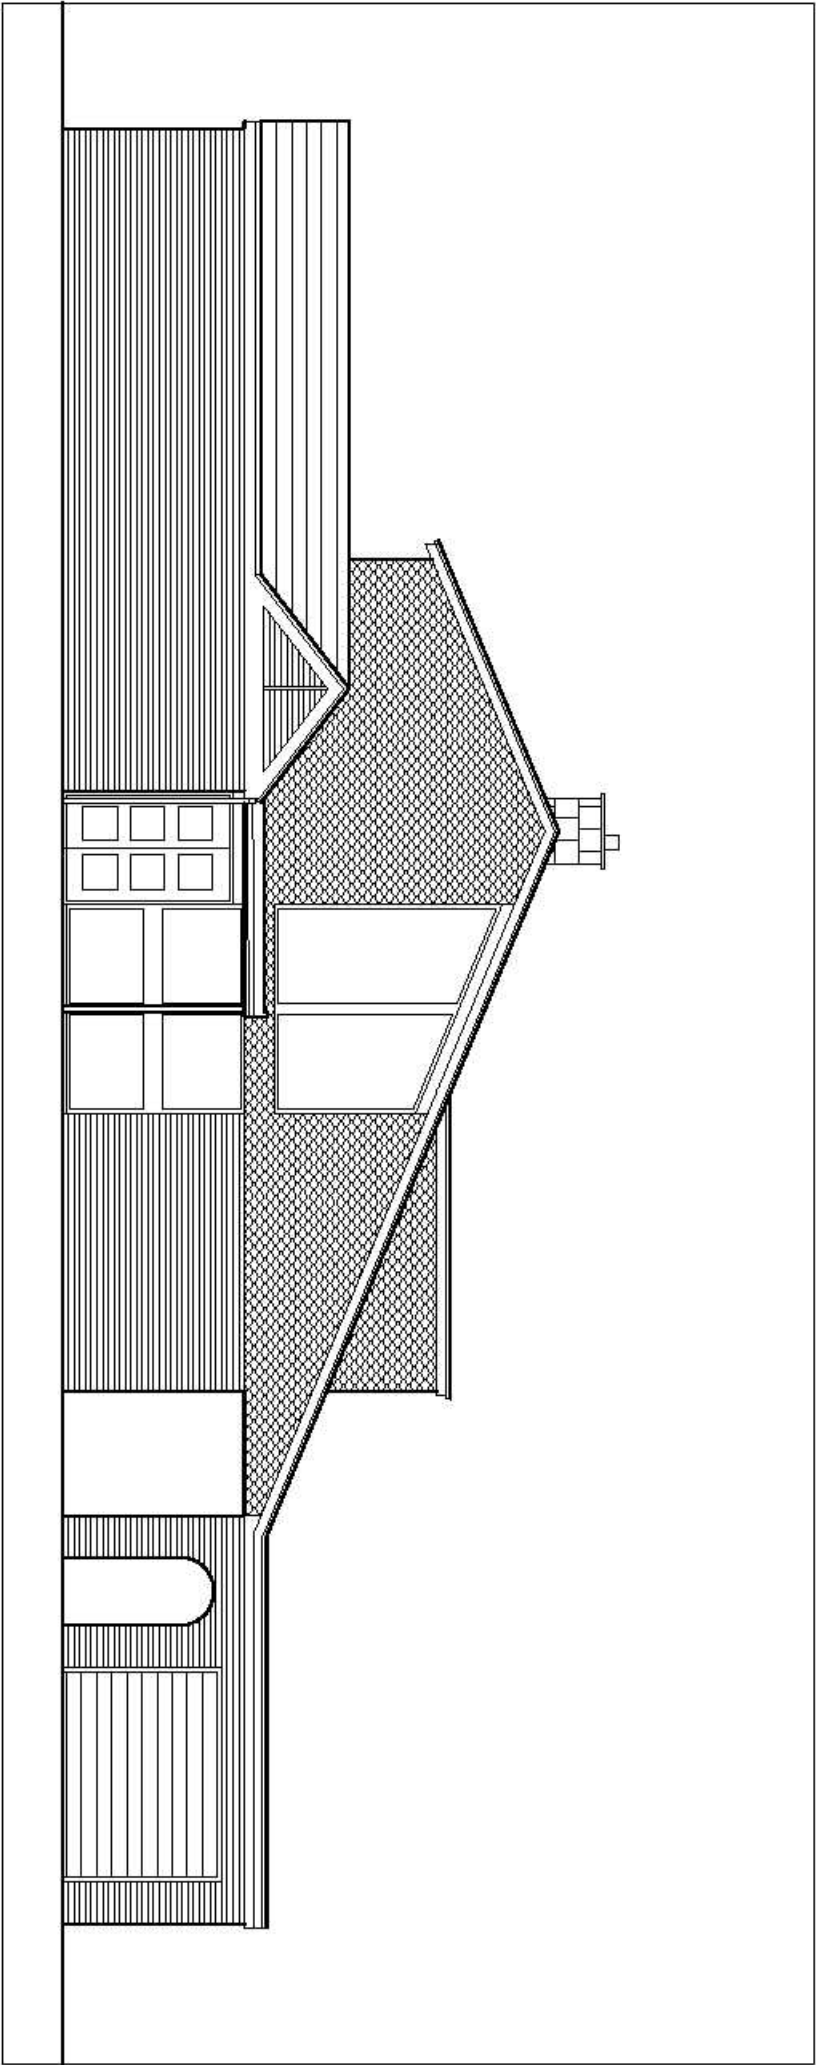


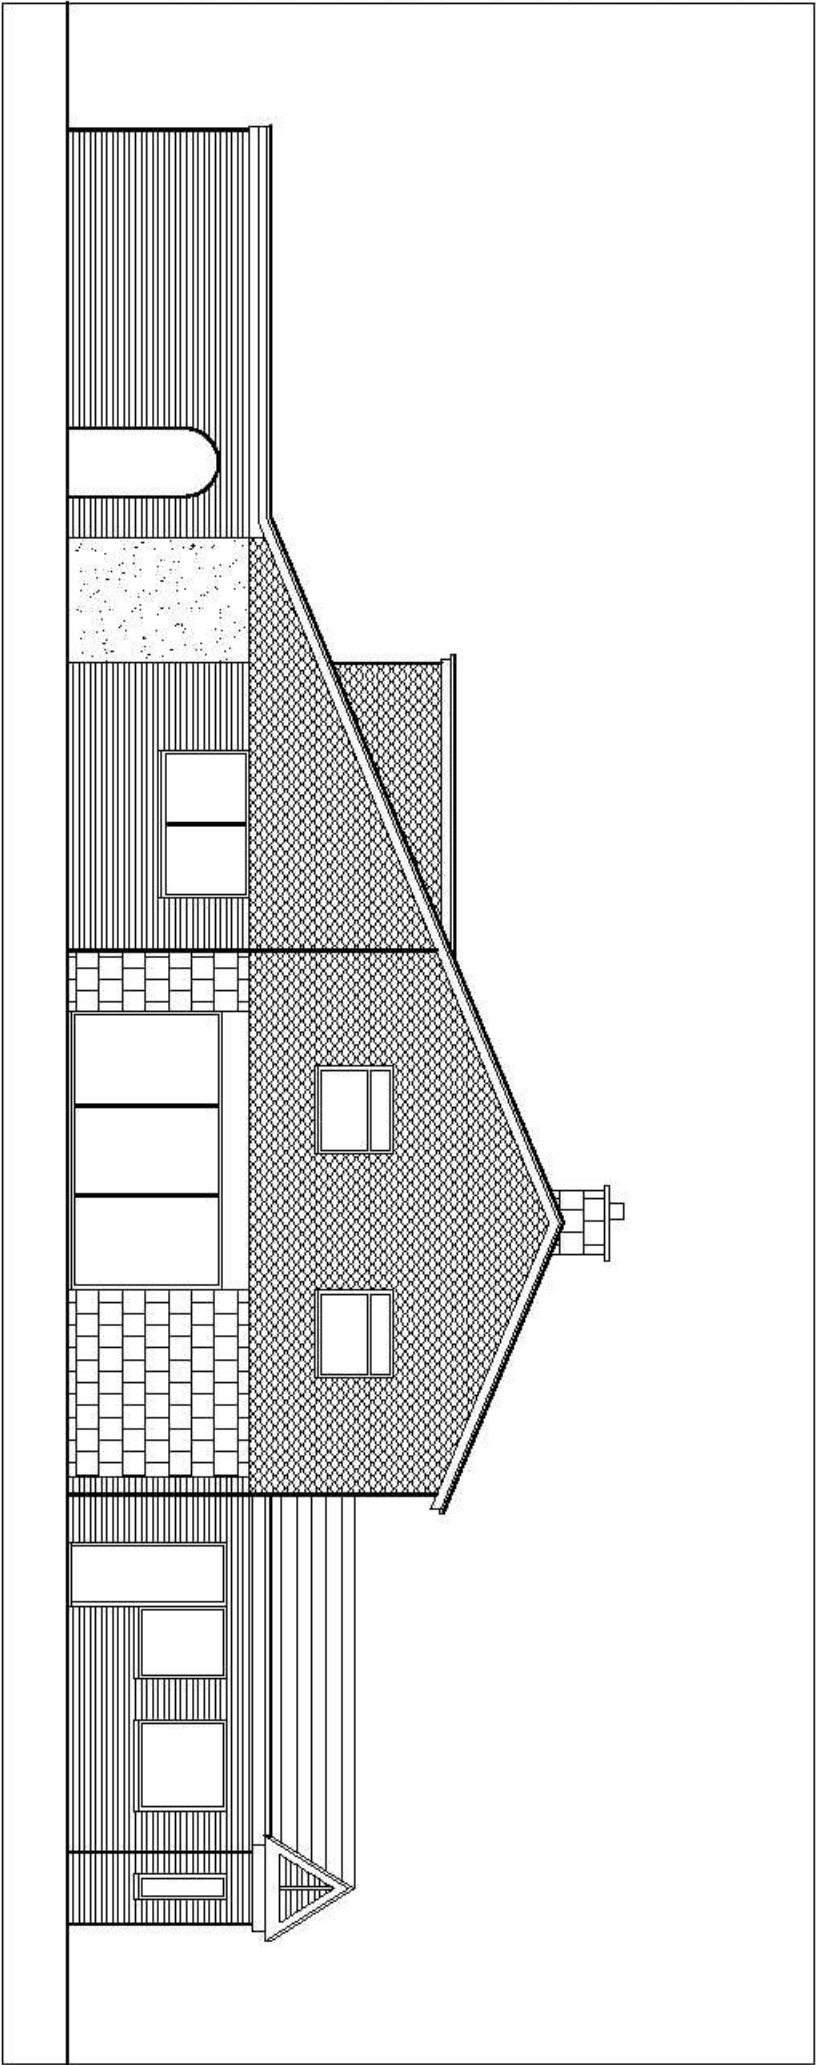

ROBINSWOOD HOUSE

Existing Elevations 2 of 2

● ● saville jones | consultants

date: Jul 2008
scale: 1:100@A3

0616

SK

15