




materials

- 1 zinc standing seam roof
- 2 thermal solar panels
- 3 rooflights
- 4 single ply membrane roof
- 5 timber solar shading
- 6 existing tiled roof
- 7 boiler flue

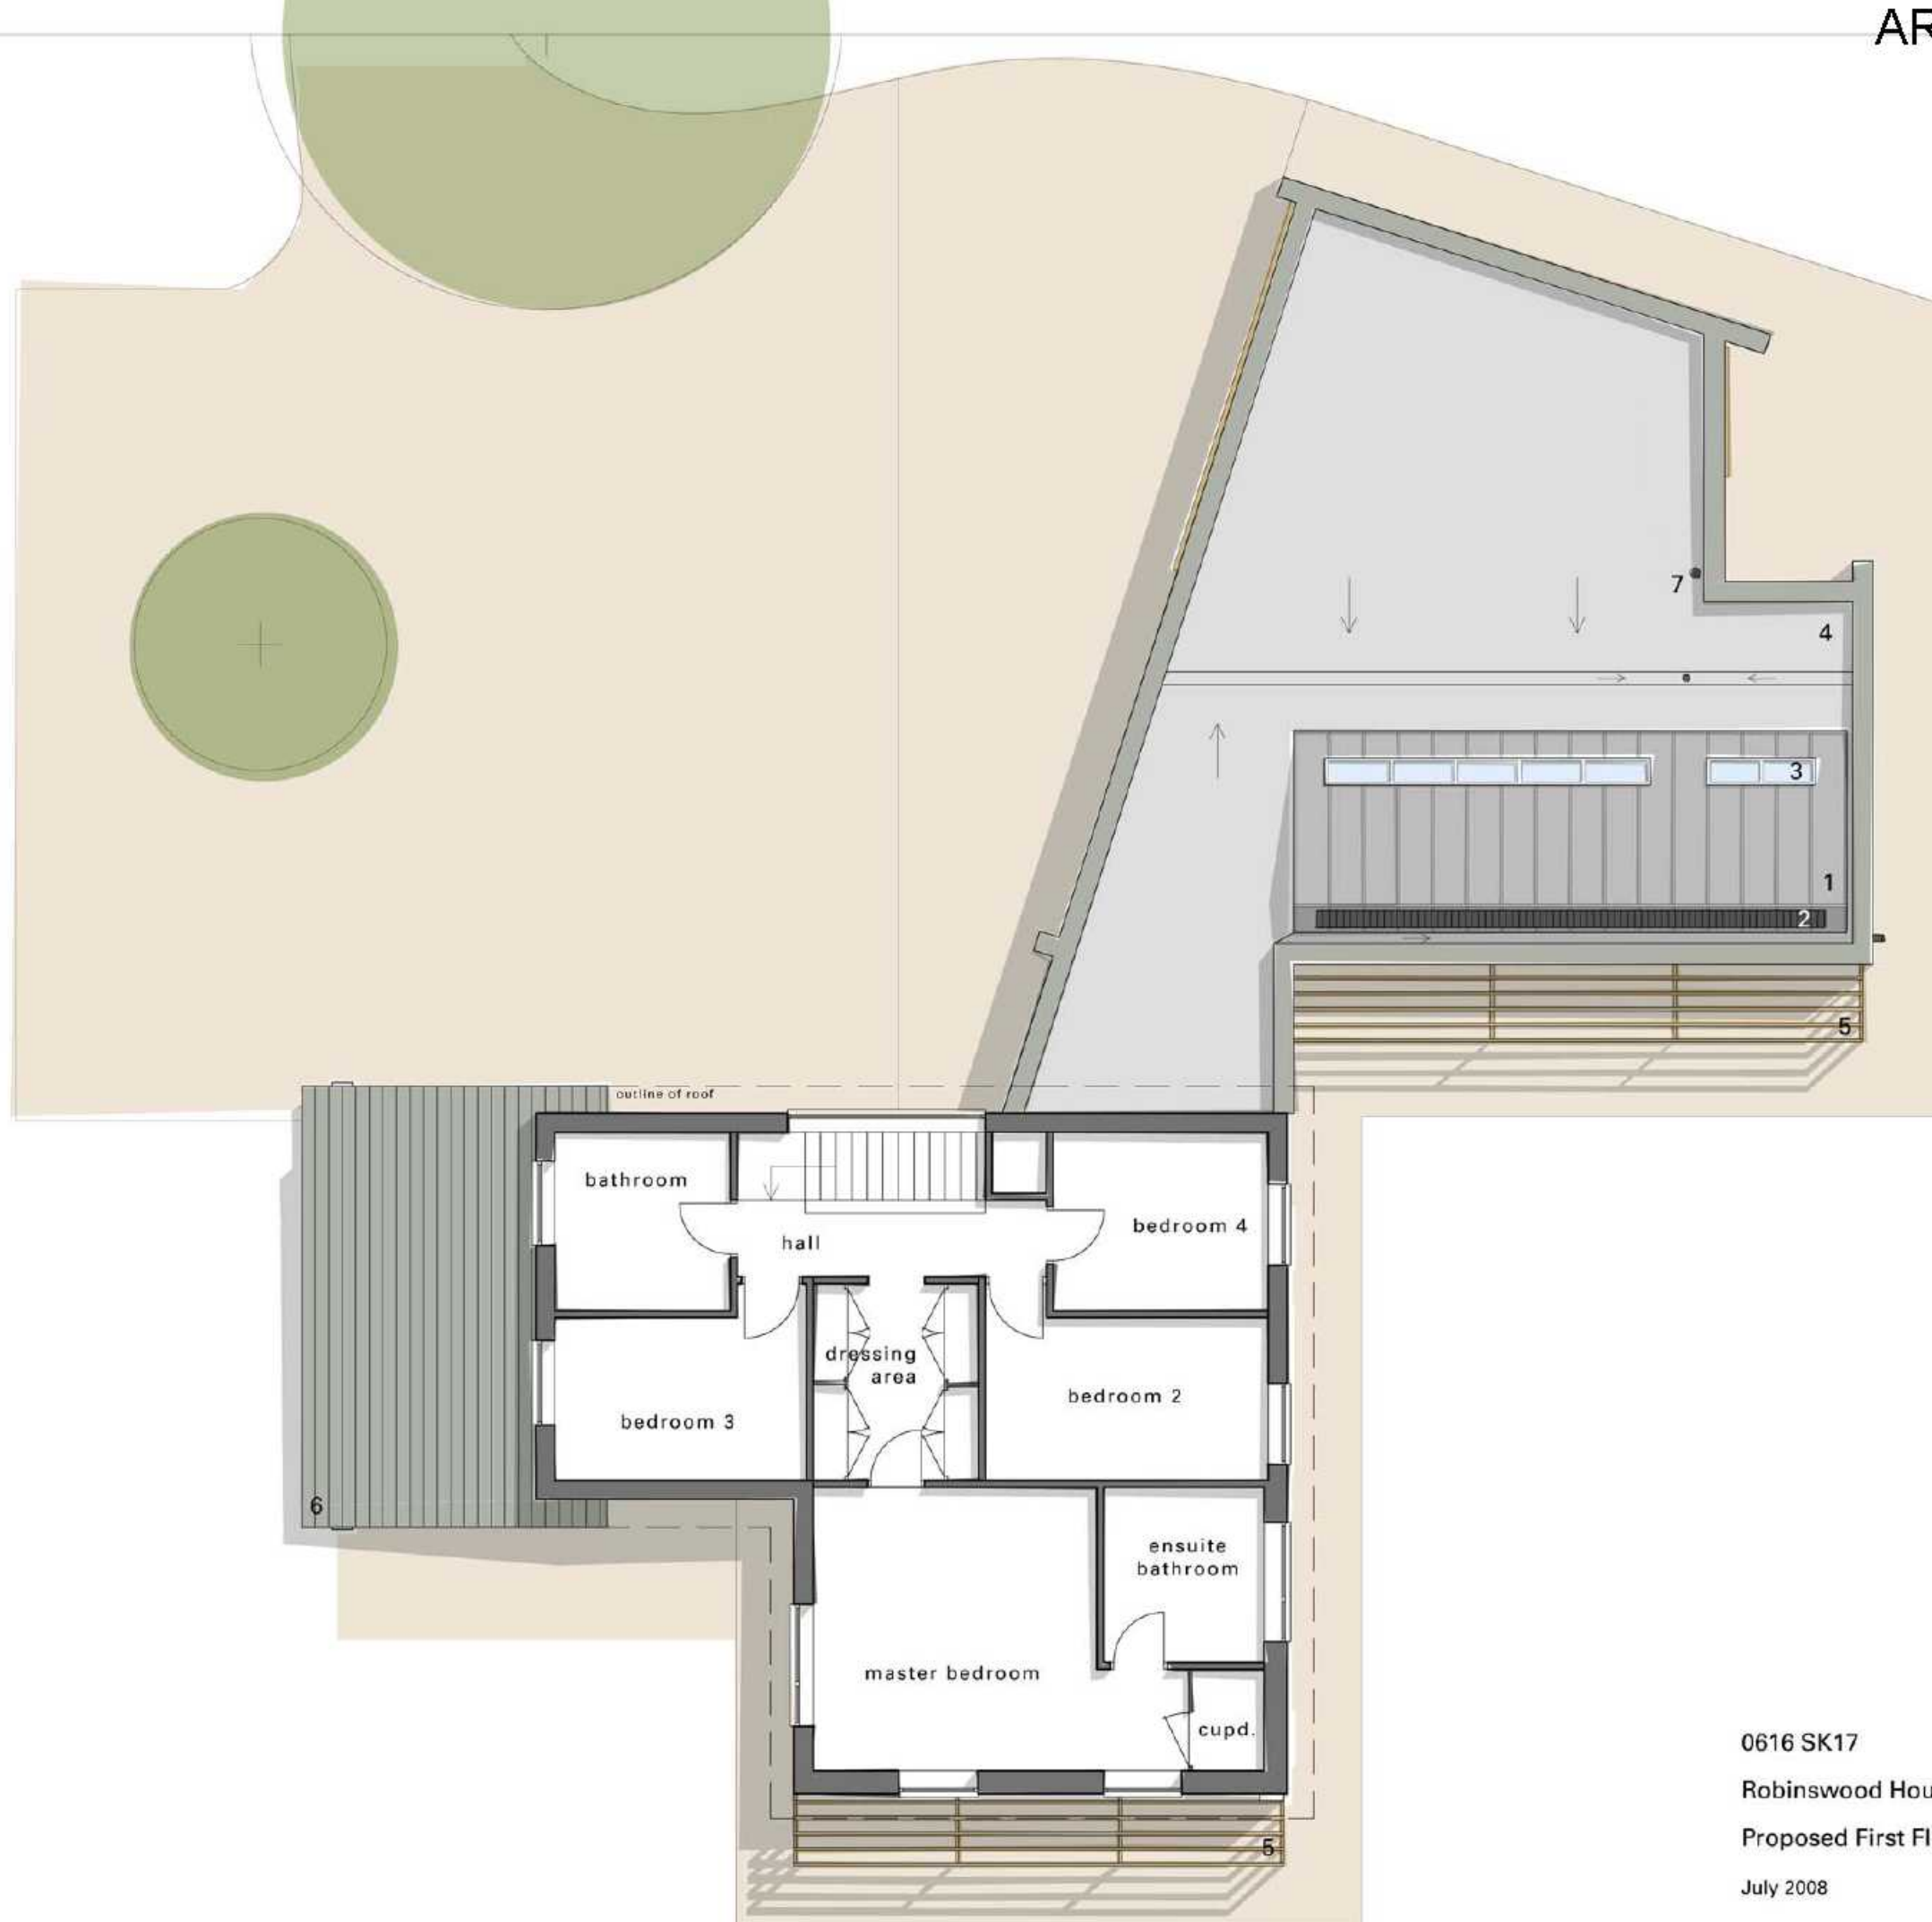

0616 SK17

Robinswood House
Proposed First Floor

July 2008

Scale 1:100

saville jones

consultants

