


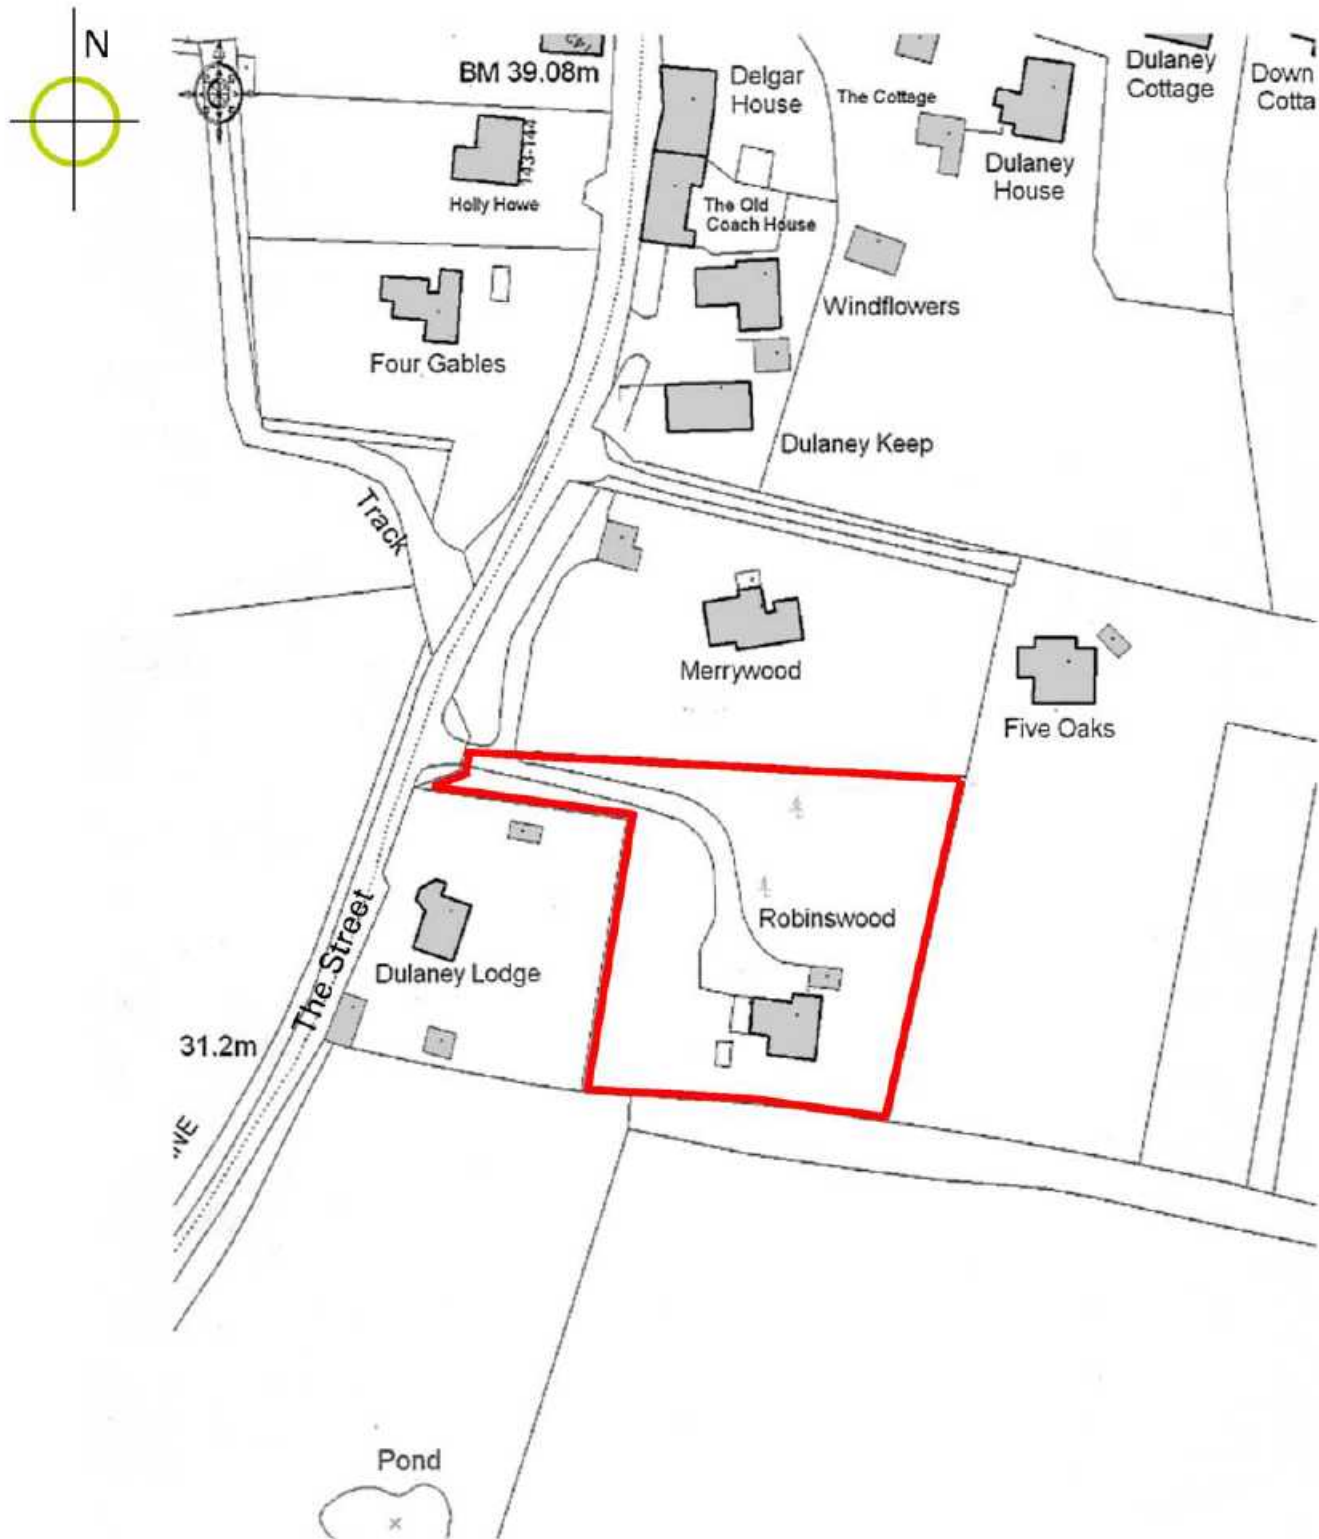

0616 SK20

Robinswood House

Location Plan

July 2008

Scale 1:1250

saville jones

consultants