


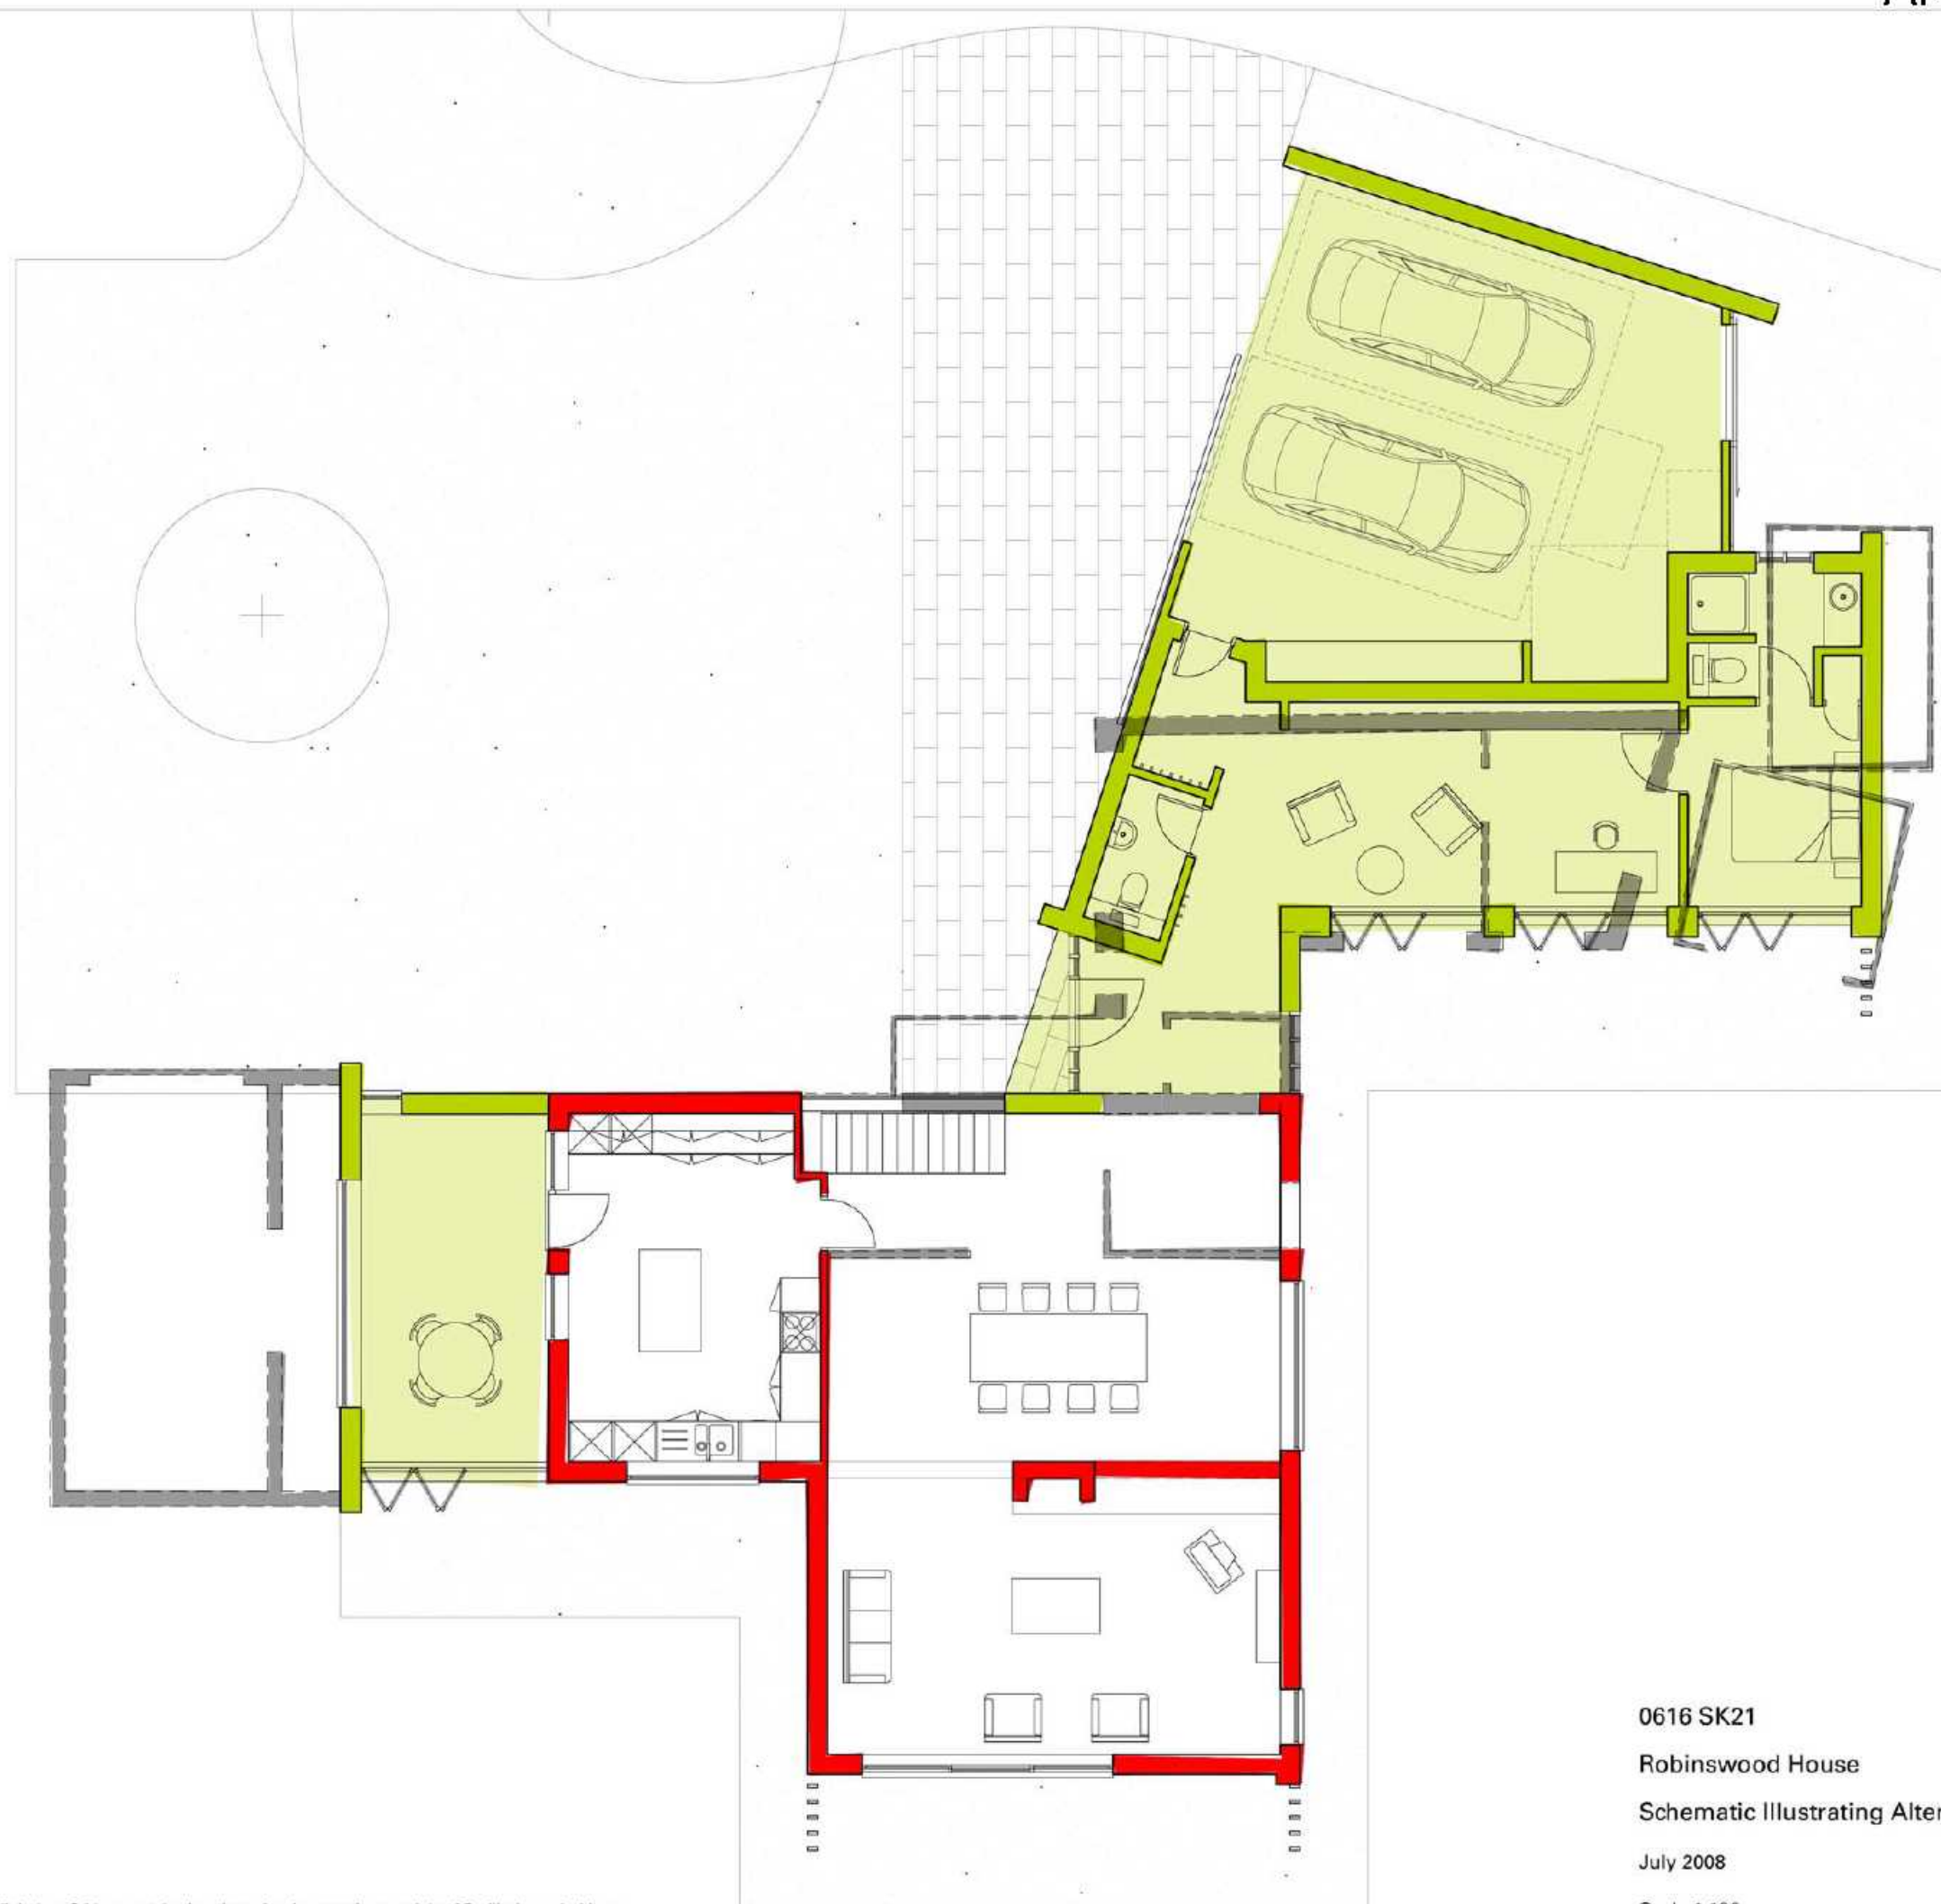

- existing walls retained
- existing walls removed
- proposed walls
- area of new build

0616 SK21

Robinswood House

Schematic Illustrating Alterations

July 2008

Scale 1:100

saville jones

consultants

