
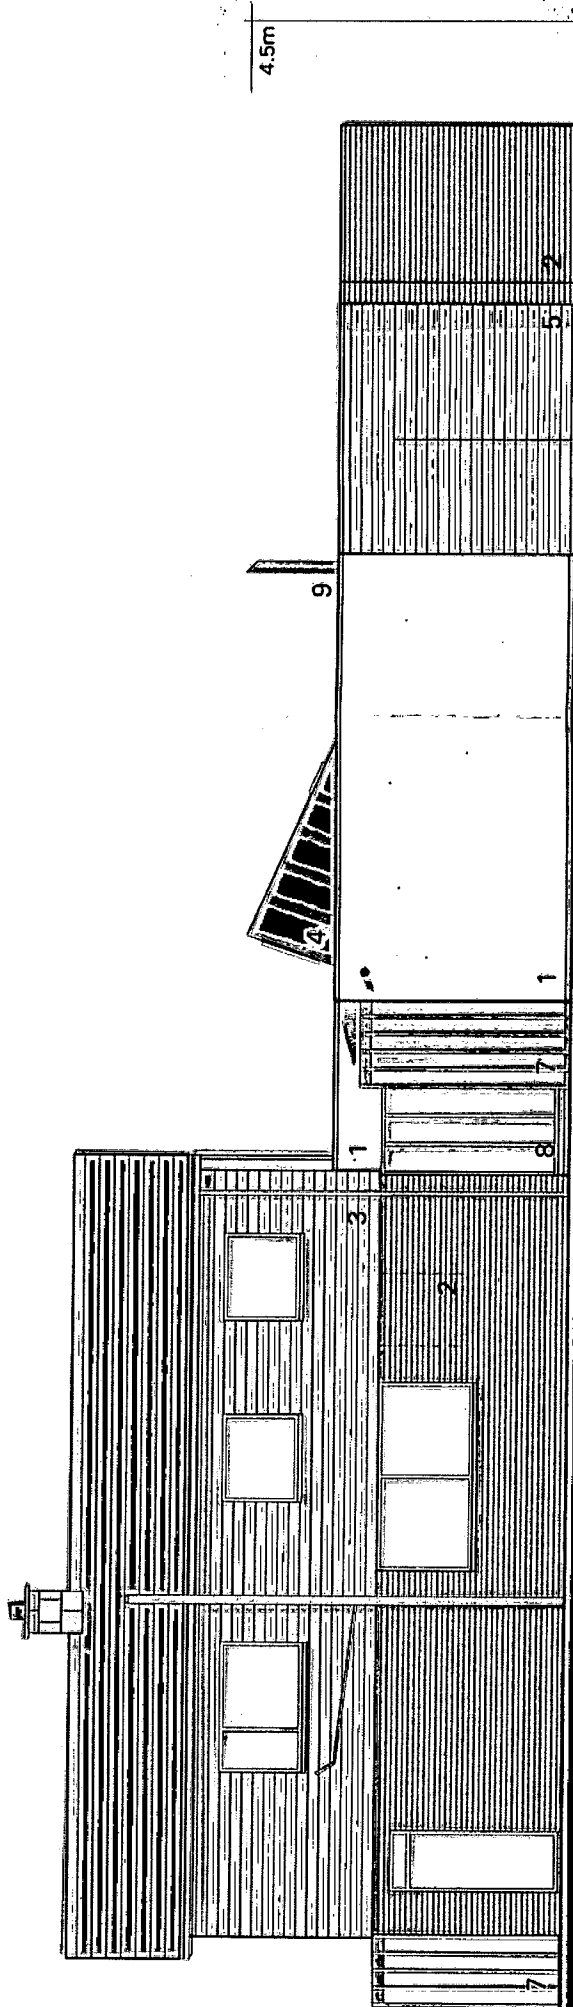


materials

- 1 render
- 2 fair face brickwork
- 3 existing tile hanging removed and replaced with new insulated timber cladding
- 4 zinc standing seam roof
- 5 timber sliding doors
- 6 timber glazed entrance screen and door
- 7 timber solar shading
- 8 timber glazed screen
- 9 boiler flue

ARUN DISTRICT COUNCIL			
No.	PA	21	08
ADDITIONAL PLANS			
Received	29-9-08		

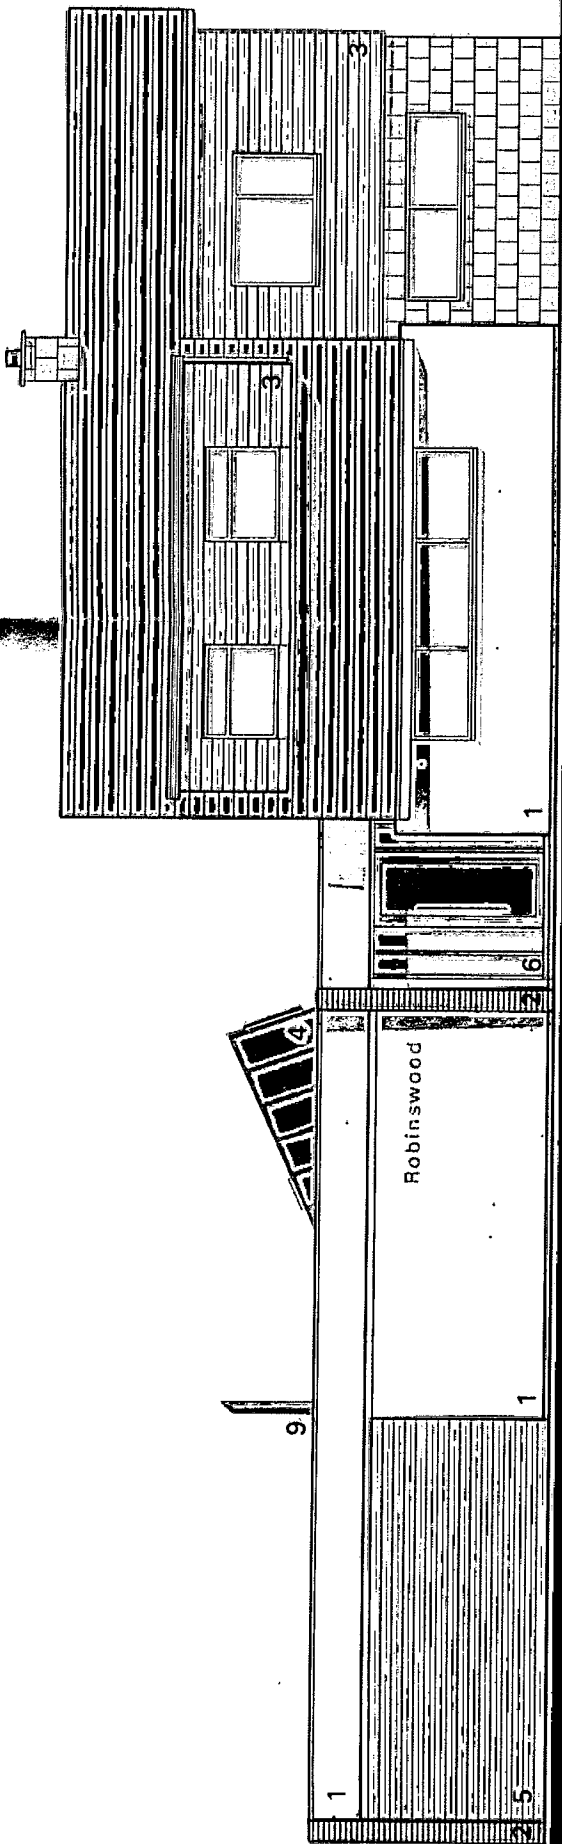

0616 SK18
Robinswood House
Proposed Elevations 1 of 2
July 2008
Scale 1:100

saville jones consultants