



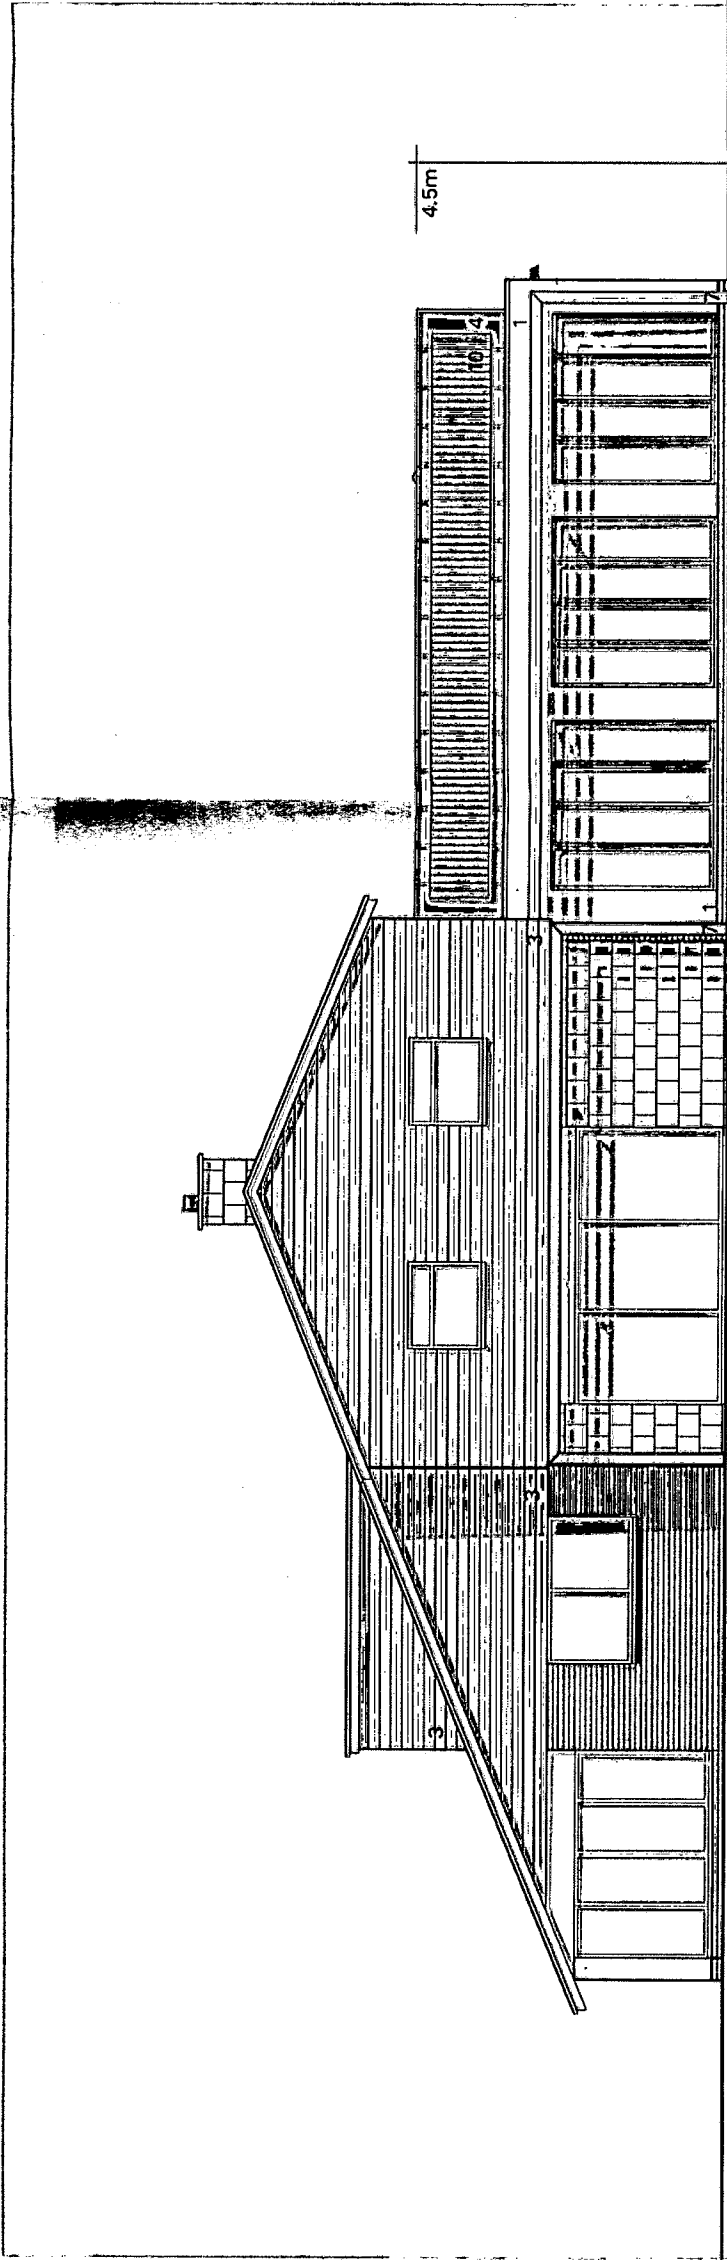

materials

- 1 render
  - 2 fair face brickwork
  - 3 existing tile hanging removed and replaced with new insulated timber cladding
  - 4 zinc standing seam roof
  - 5 timber sliding doors
  - 6 timber glazed entrance screen and door
  - 7 timber solar shading
  - 8 timber glazed screen
  - 9 boiler flue
- thermal solar panels

|                       |    |         |    |
|-----------------------|----|---------|----|
| ARUN DISTRICT COUNCIL |    |         |    |
| No.                   | PA | 21      | 08 |
| ADDITIONAL PLANS      |    |         |    |
| Received              |    | 29-9-08 |    |

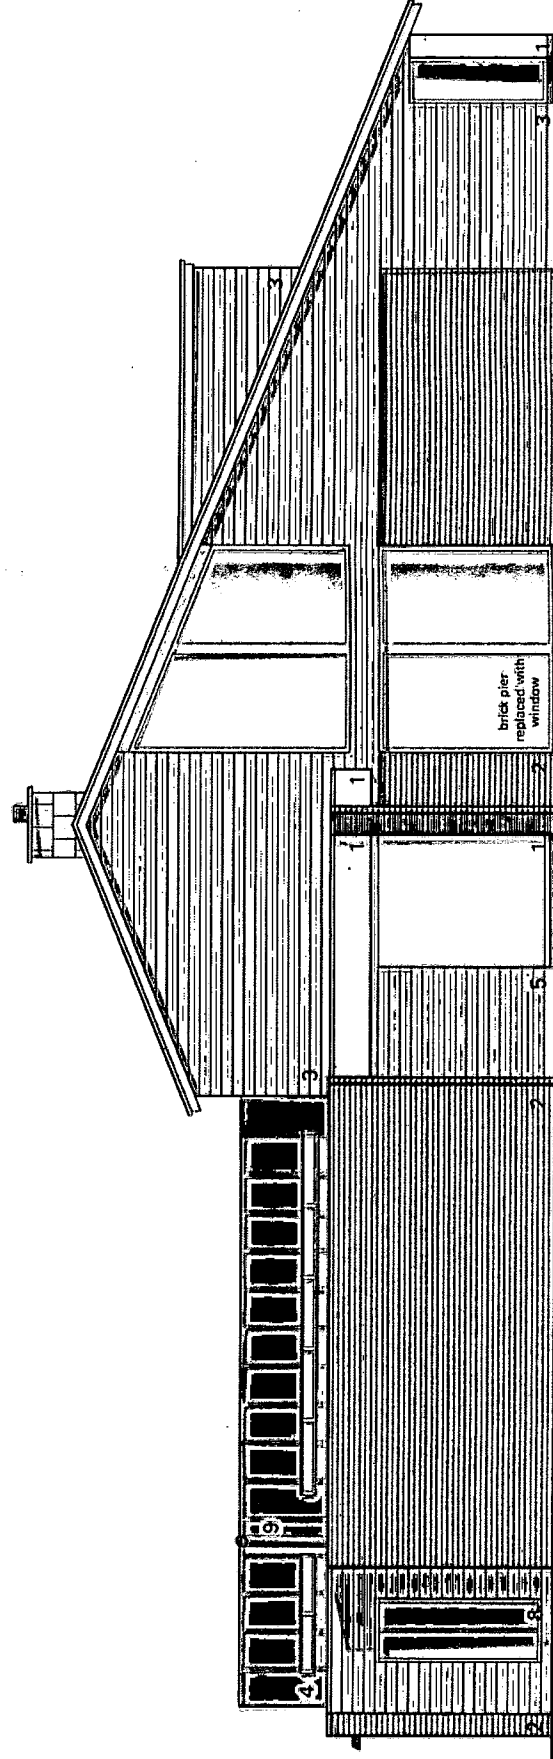

0616 SK19  
Robinswood House  
Proposed Elevations 2 of 2  
July 2008  
Scale 1:100

