



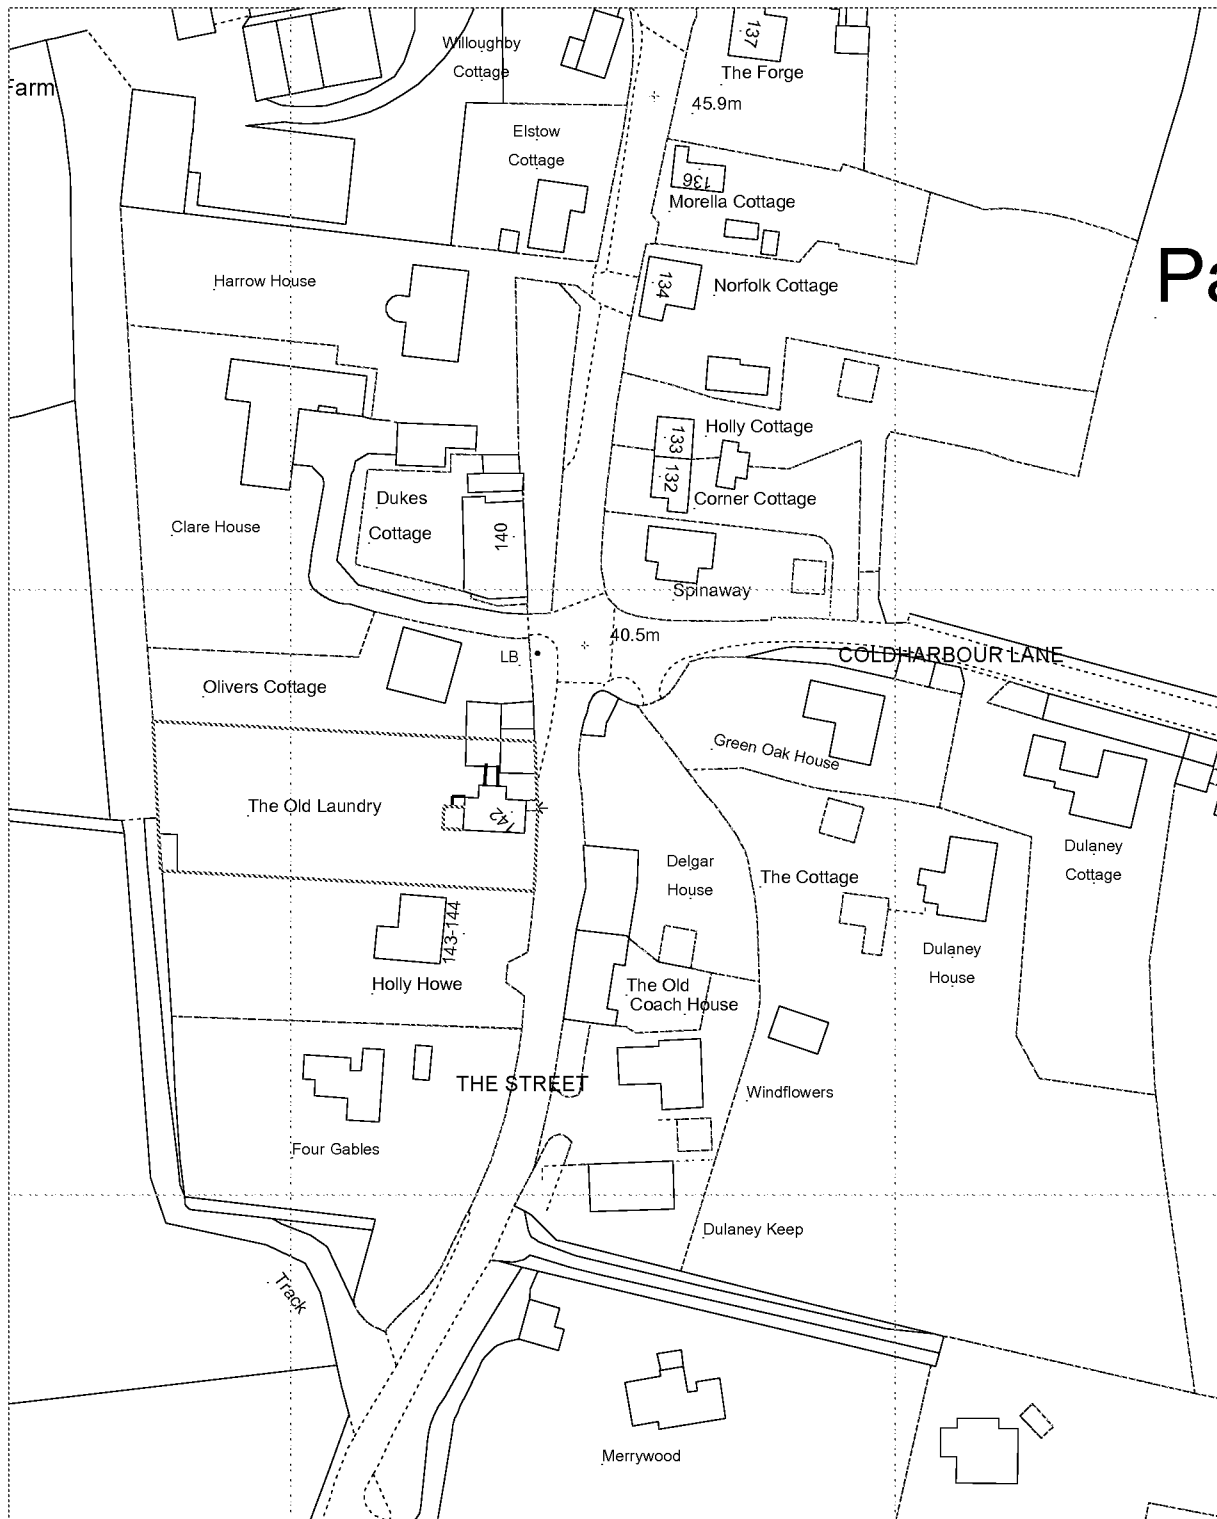


142 The Street, Patching
BN13 3XF
Ref.: 1031

OS Mastermap
14 June 2010
www.centremapslive.com

1:1250 scale print at A4

©Crown Copyright. All rights reserved. Licence no.
10001998

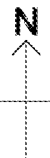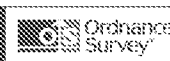

Surveyors and Designers

Building design
Planning
Surveys
Glazed structures



Bryceson Shaw Associates

Tel/Fax 01903 734381
E-mail brycesonshaw@btinternet.com