


Side - North

Rear - West

Side - South

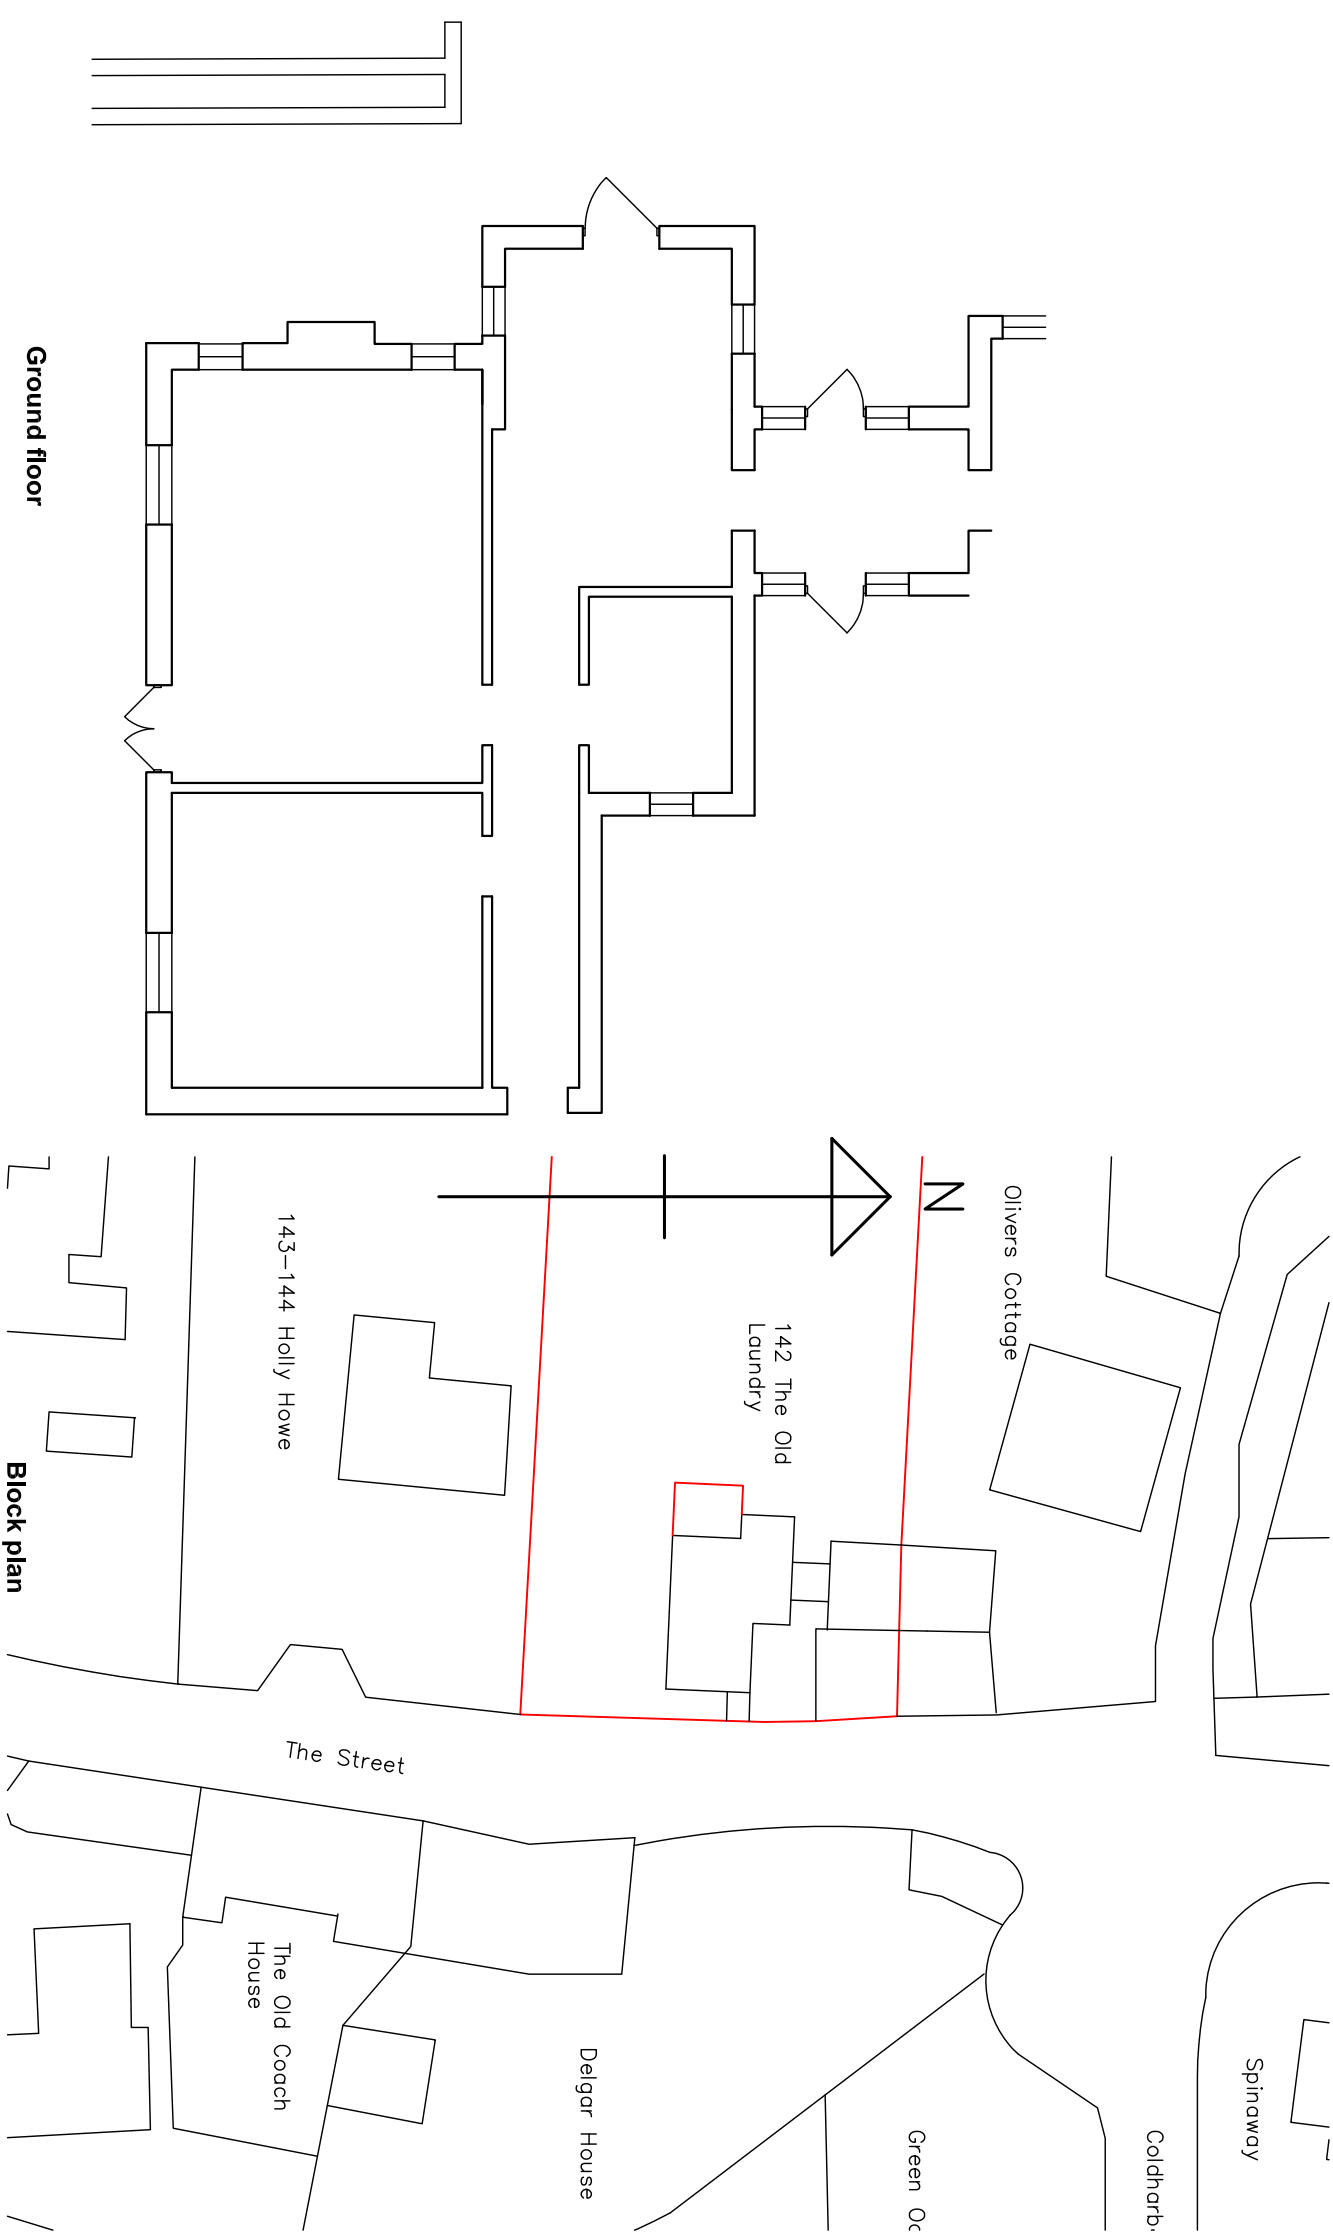

Ground floor

Block plan

Bryceson Shaw Associates <i>Surveyors and Designers</i>	
2 Wellesley Court, Fitzalan Road, Littlehampton, West Sussex BN17 5JW Tel. & Fax 01903 734381 Mobile: 07889 651301 E-mail: brycesonshaw@btinternet.com	
Project: Proposed conservatory; 142 The Street, Patching BN13 3XF	
Drawing: Plans and elevations as existing	
FOR: Mrs. Hurst	
Drawn: PKS	Date: June 2010
Scales: 1:100 1:500	No: 1031/01/01
To scale when printed on A3	