
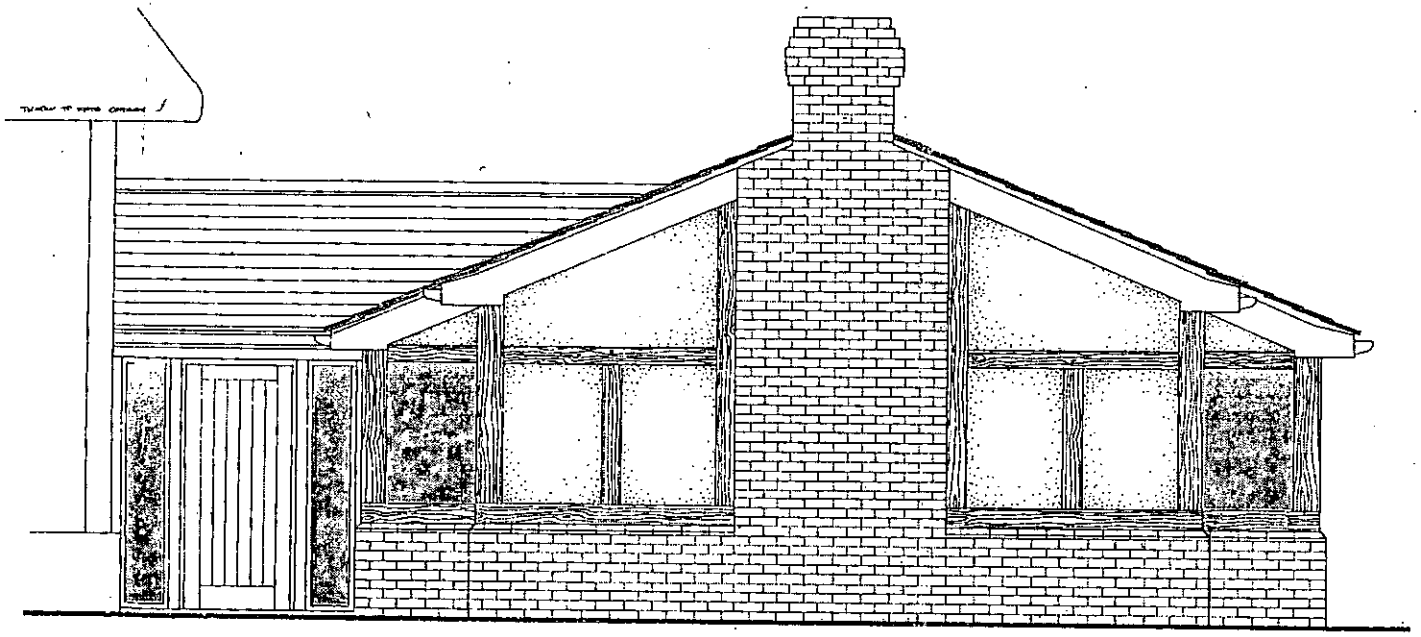


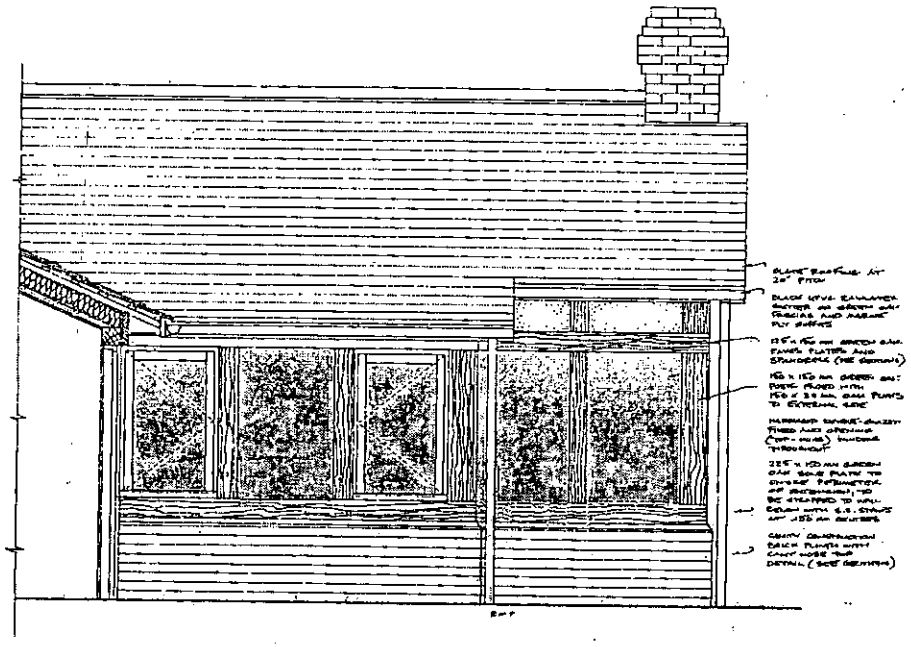

ARC Design	A. R. Crowther Dipl. Arch RIBA	
Tel: 01273 329667 / 01903 871235	Email: arccrowther@btinternet.com	
Address of Works:	Morella Cottage, The Street, Patching West Sussex BN13 3XF	Date: Jan 2009
Project:	Extension to existing dwelling to provide entrance hall, study, bathroom and garden room	Scale: 1:20
Drawing Title:	Proposed Elevations (West and South)	Drawing No: ARC091-04 Rev:

PA/37/10/DOC