


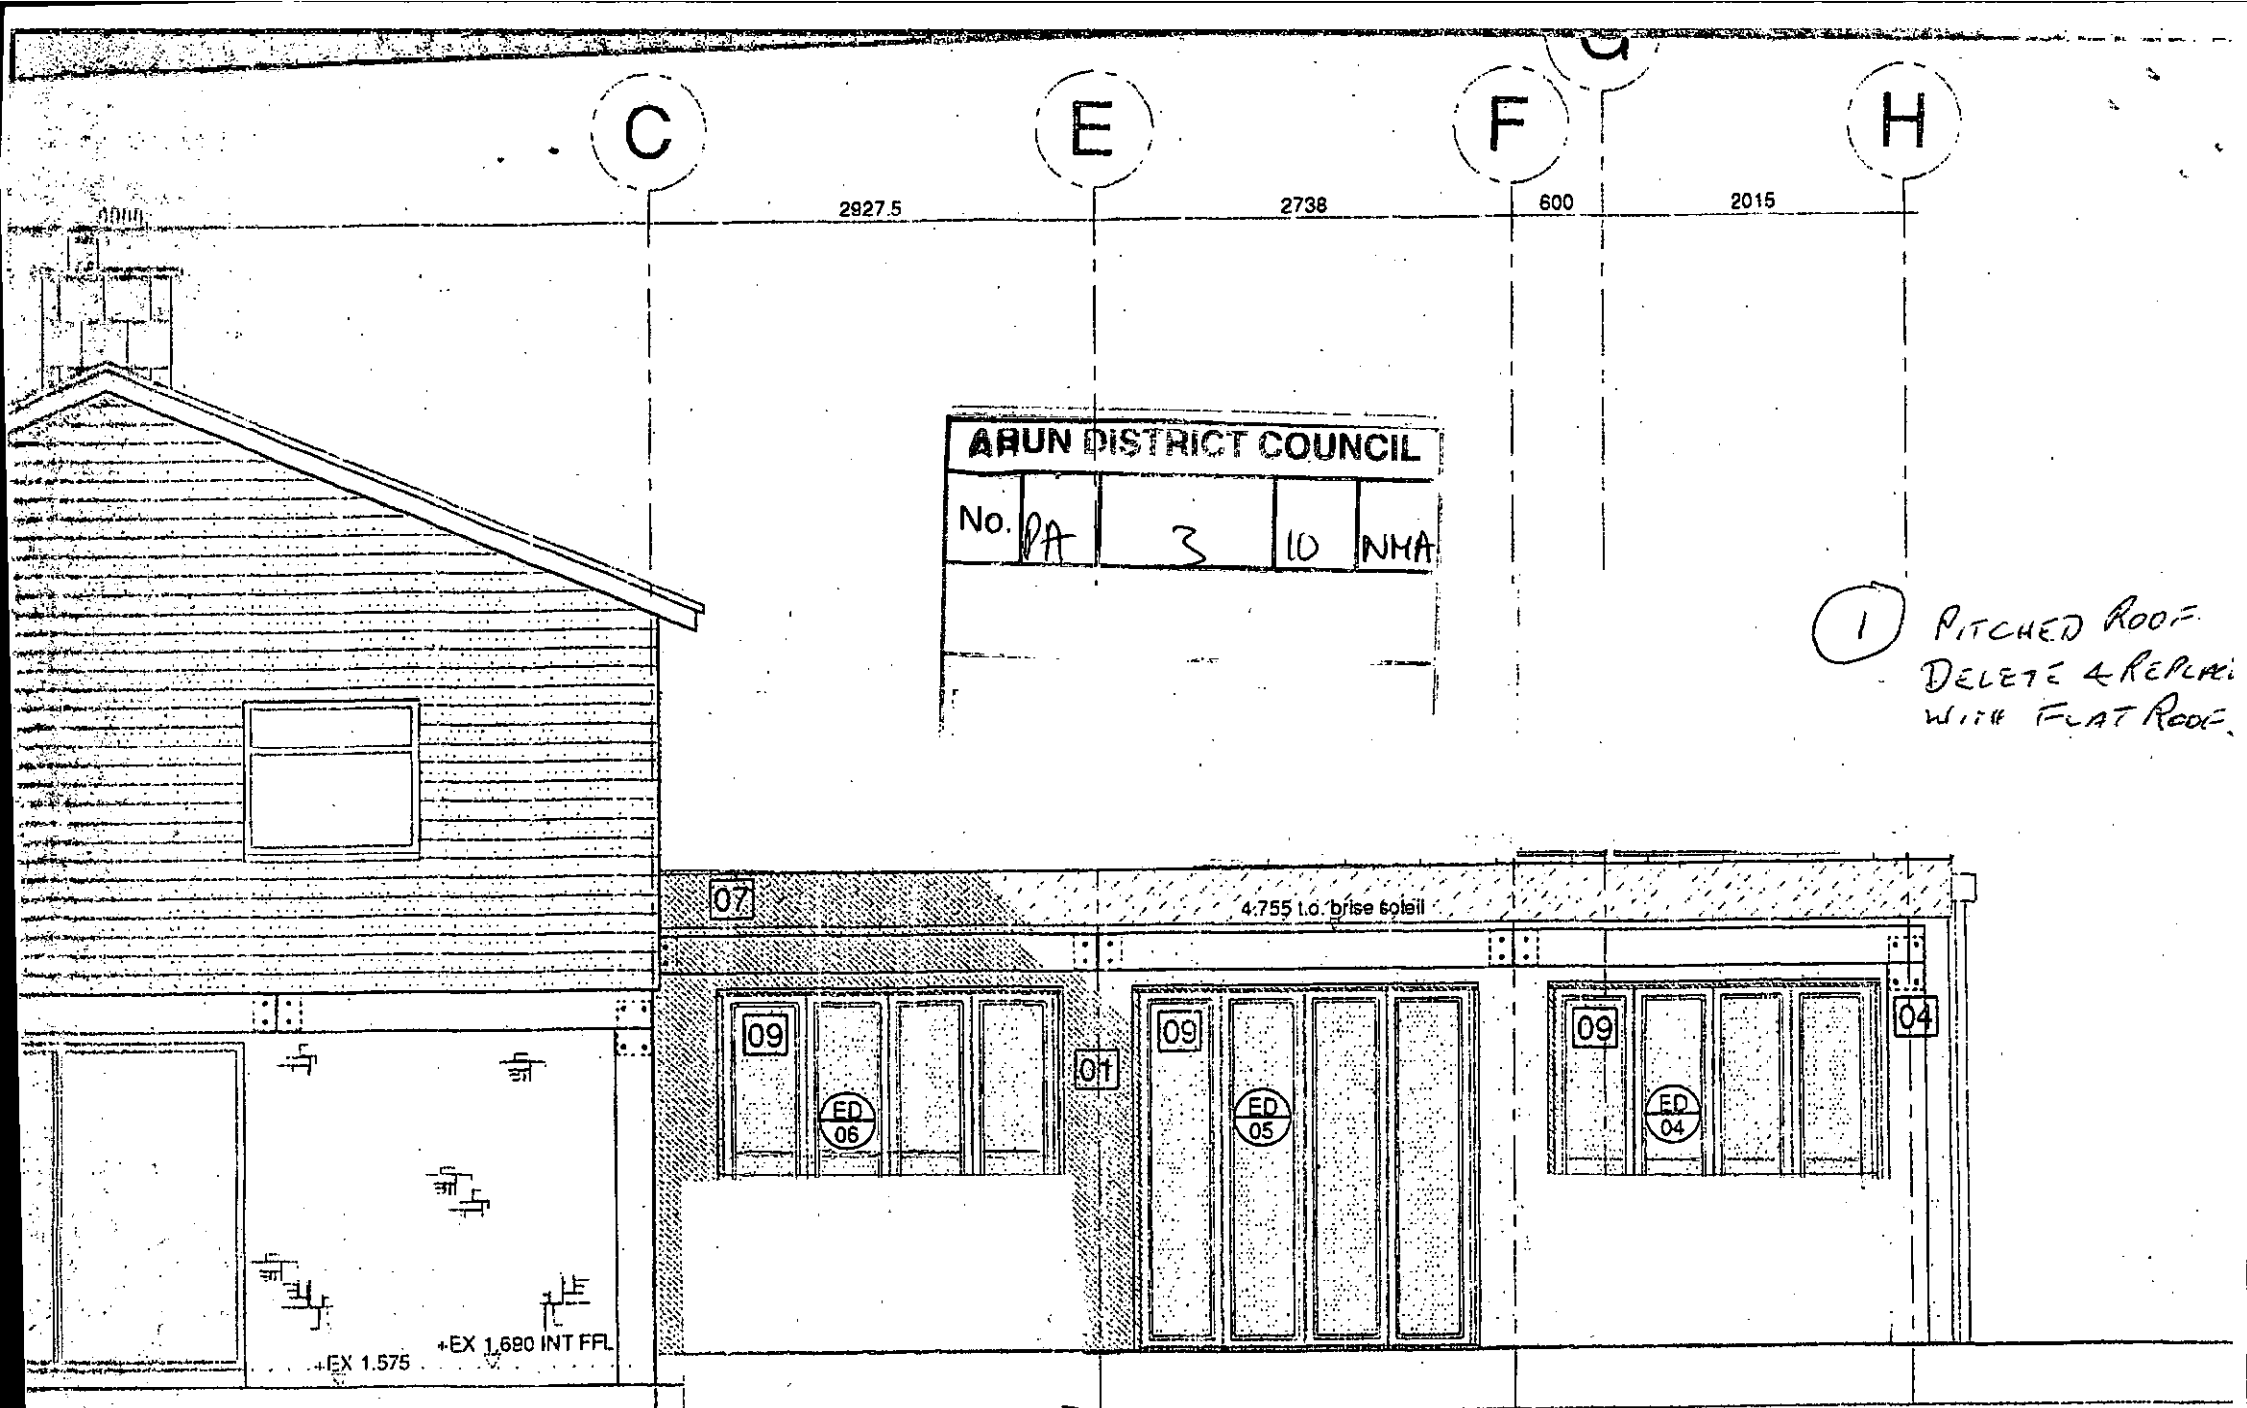

2 TWO OF THREE SLIDE WINDOWS REPLACED WITH CONVENTIONAL WINDOWS.

PROPOSED