


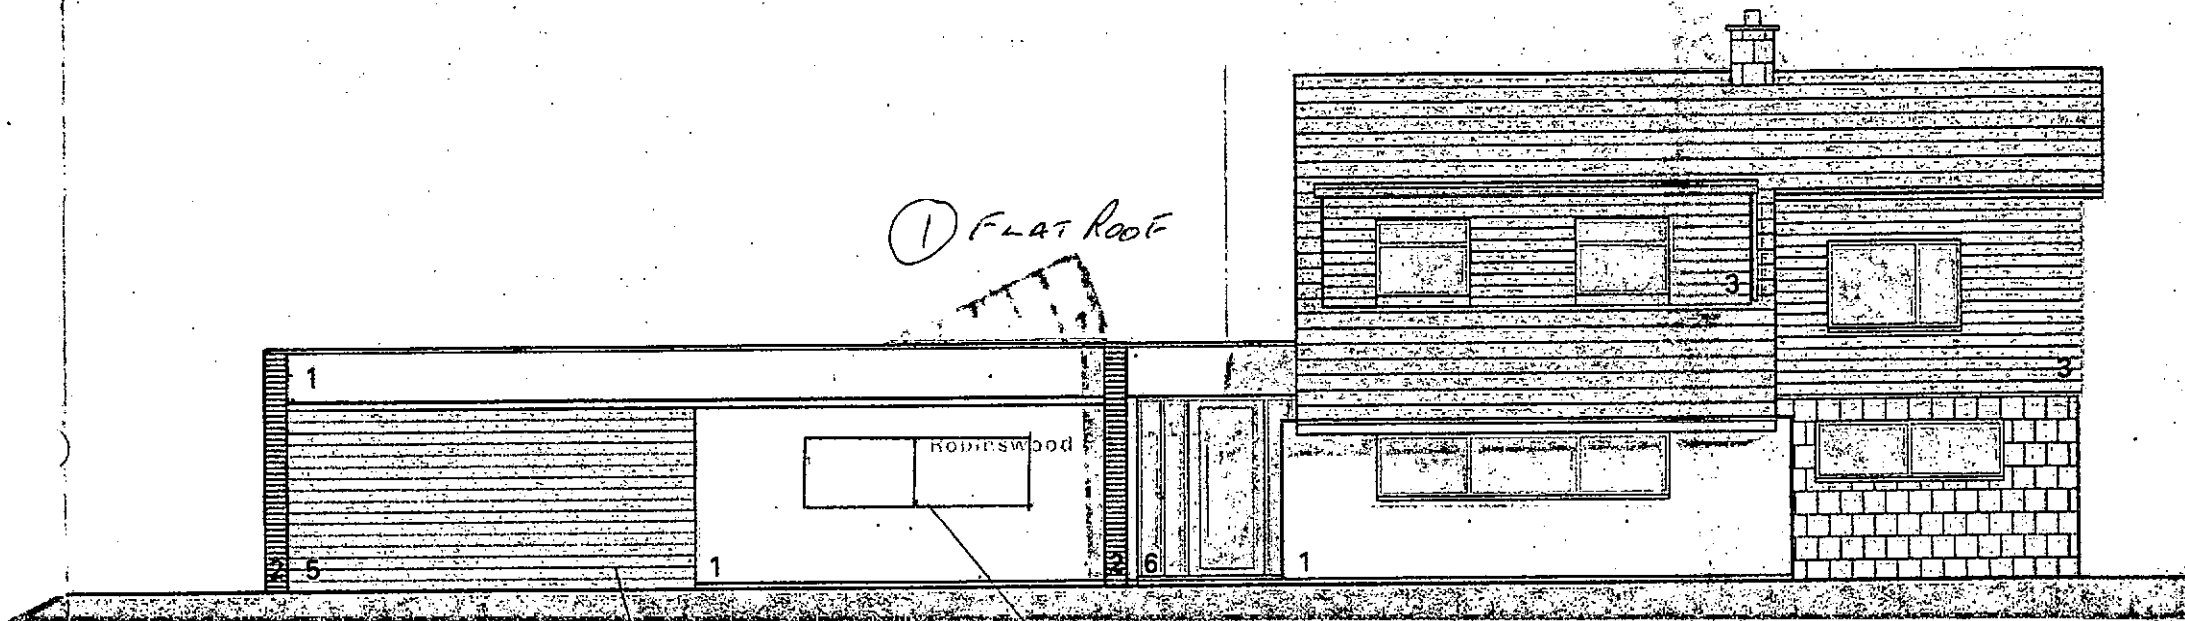

(3) ROLLER UP/DOVER DOOR.

(4) 14 CLOSE WINDOW
TOILET POSITION MOVED

ARUN DISTRICT COUNCIL

No.	PA	3	10	NMA
-----	----	---	----	-----

PROPOSED