


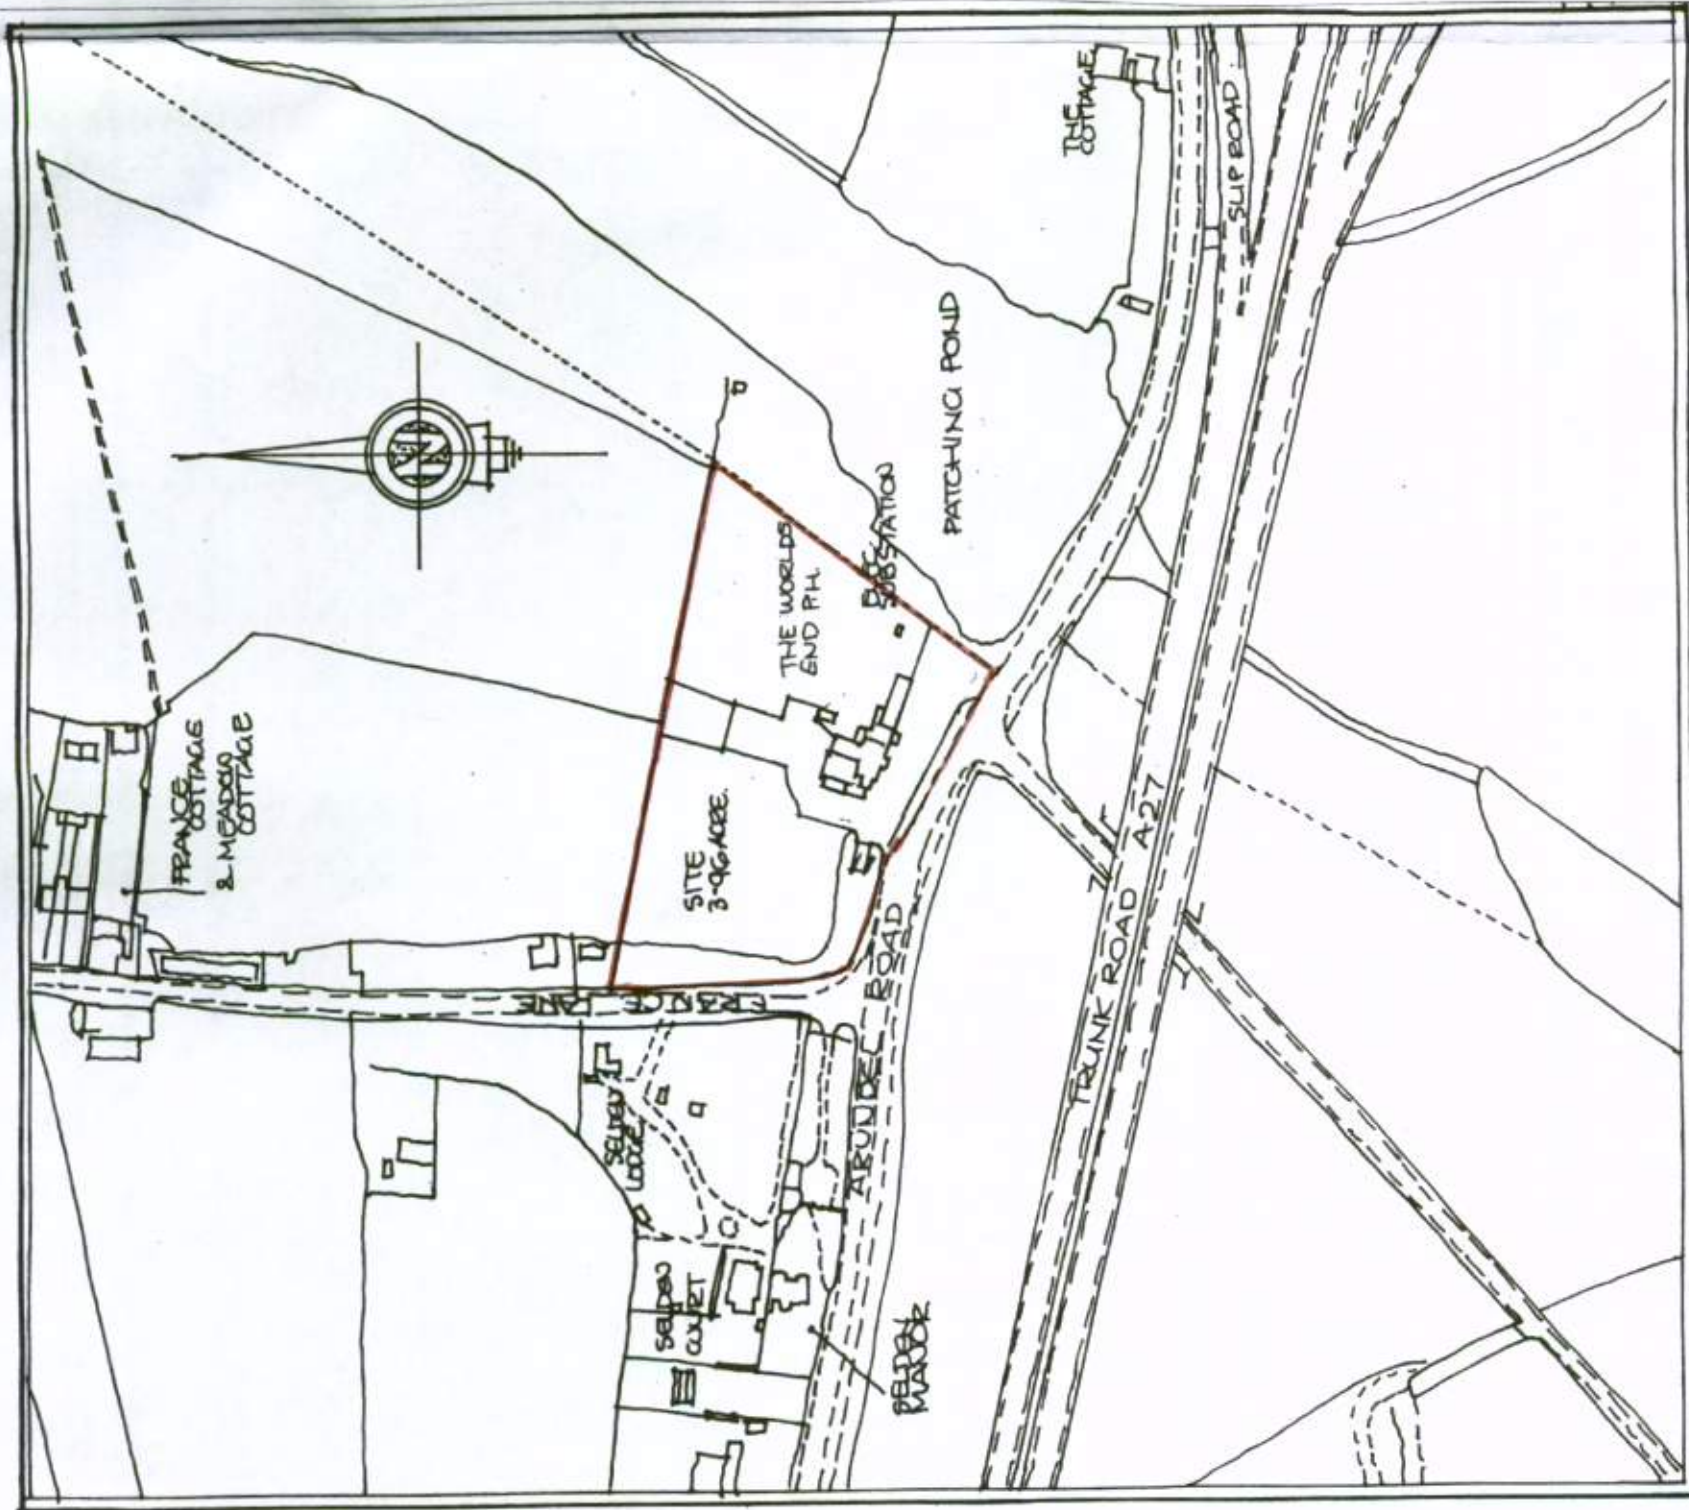

SITE IDENTIFICATION FROM O.S. TO OS05 - SCALE 1:2500

SITE LOCATION



McINTOSH DESIGN

Beechcroft House | 108 Minor Road | Woodstock | Oxfordshire | OX20 1XS
t: 07847 318080 e: paul.mcintosh@yahoo.co.uk

CONTRACT
THE WORLDS END PH.
PATCHING
WEST SUSSEX

TITLE SITE LOCATION PLAN

FOR HALL & WOODHOUSE
BLANDFORD ST. MARY

DATE	SCALE	DRAWN	REV
FEB 2011	1:2500	pdmc	
DRWG No.	519	WD	3