



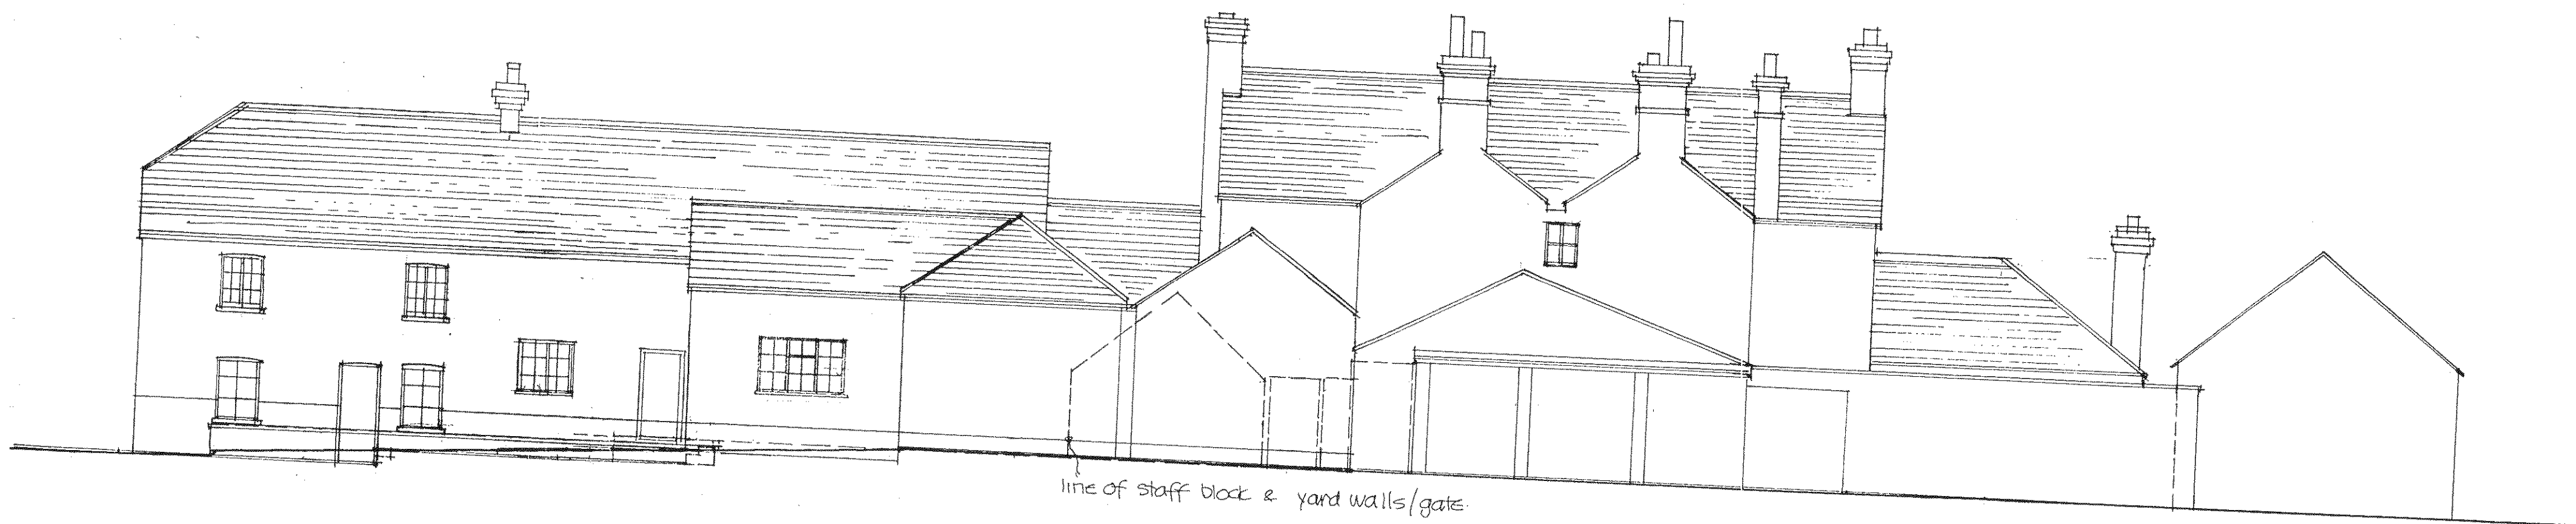

EXISTING ELEVATION • NORTH

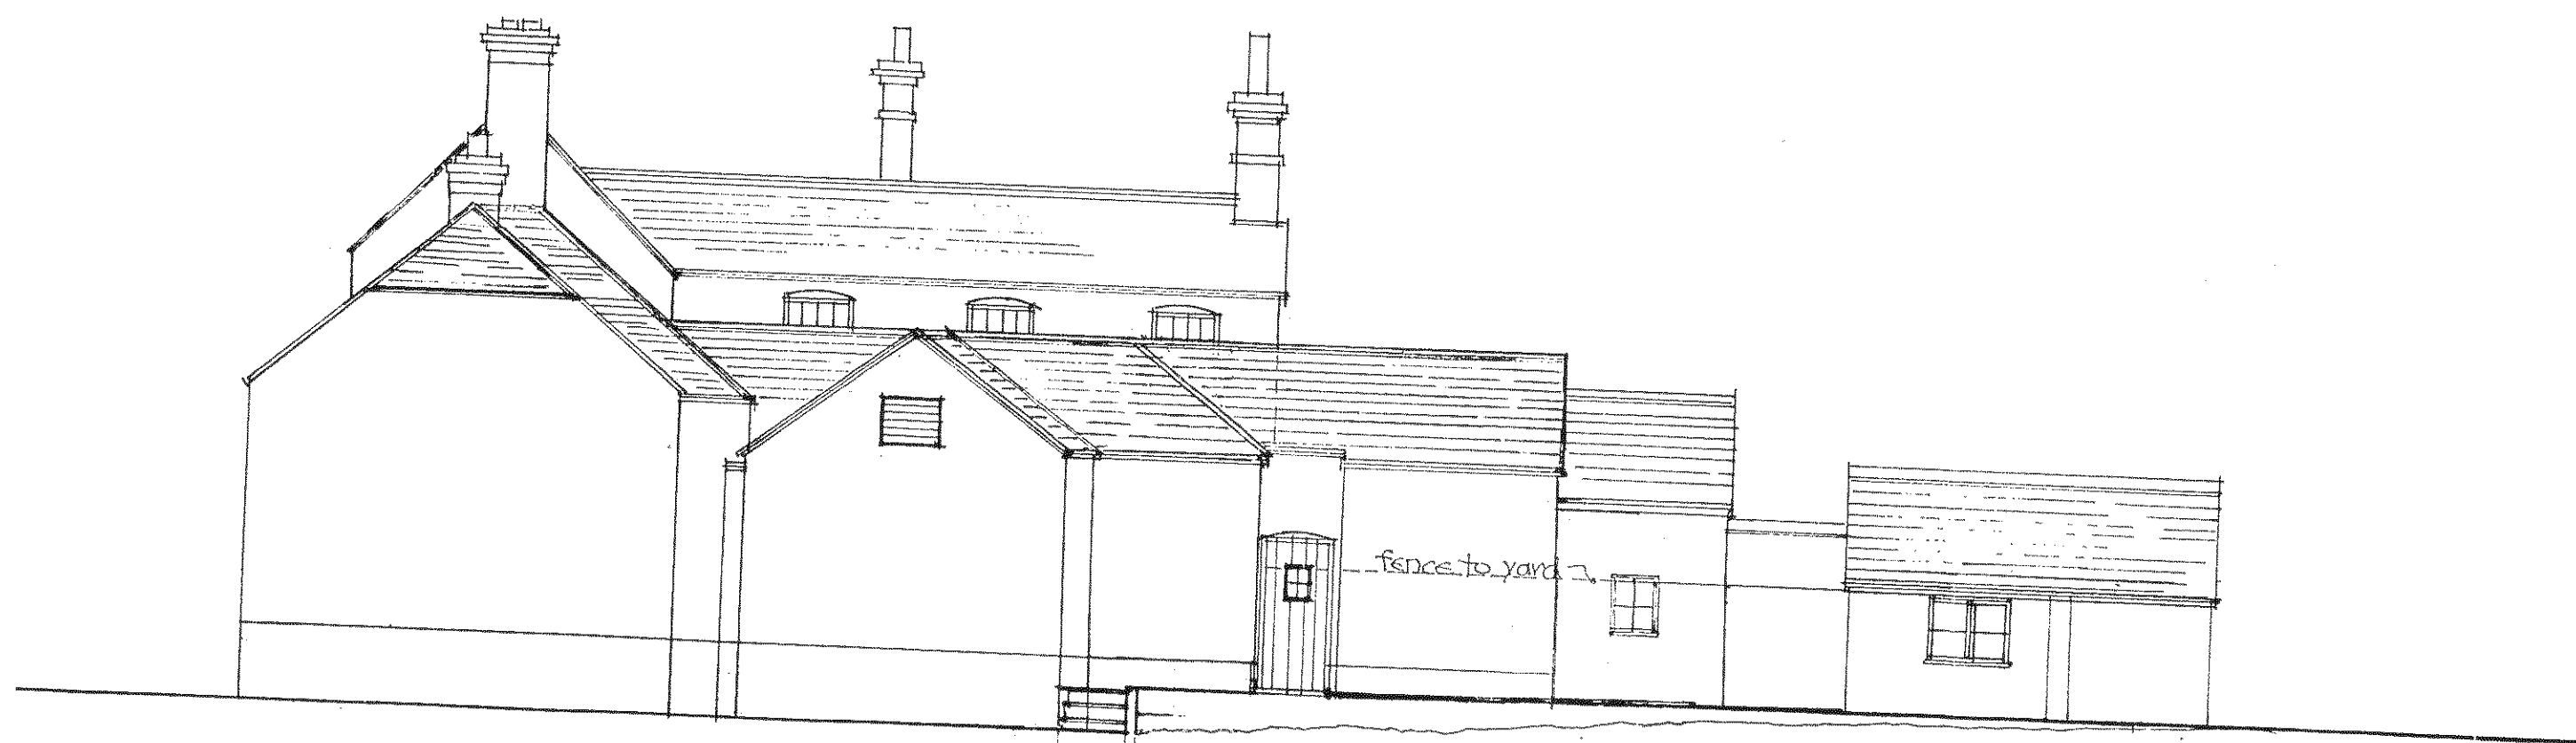

EXISTING ELEVATION • EAST

A1 FEB 2011 ELEVATIONS UPDATED

McINTOSH DESIGN

Beachcroft House | 109 Menor Road | Woodstock | Oxfordshire | OX20 1XS
t | 07847 315060 e | paul.mcintosh@yahoo.co.uk

CONTRACT		
THE WORLDS END PH PATCHING WEST SUSSEX		
TITLE EXISTING EAST & NORTH ELEVATIONS		
FOR HALL & WOODHOUSE BLANDFORD ST. MARY		
DATE	SCALE	DRAWN
FEB 2011	1:100	pdmc
DRWG No.	WD	REV
519	7	A