



PROPOSED ELEVATION • NORTH

FINISHES WALLS

extensions to be rendered with black plinth lines to match the existing kitchen structure.

FINISHES ROOFS

roof areas to match those of the existing kitchen structure & all pitched.

FINISHES WINDOWS

windows to be in timber to the configurations shown & painted finish

FINISHES DOORS


doors to be in timber as indicated and painted finish.

FINISHES TERRACE

paving to be random concrete paving with a river texture & natural colour.

dwarf walls to be in reclaimed face brickwork.

FINISHES - CHIMNEY STACK
to be in reclaimed face brick

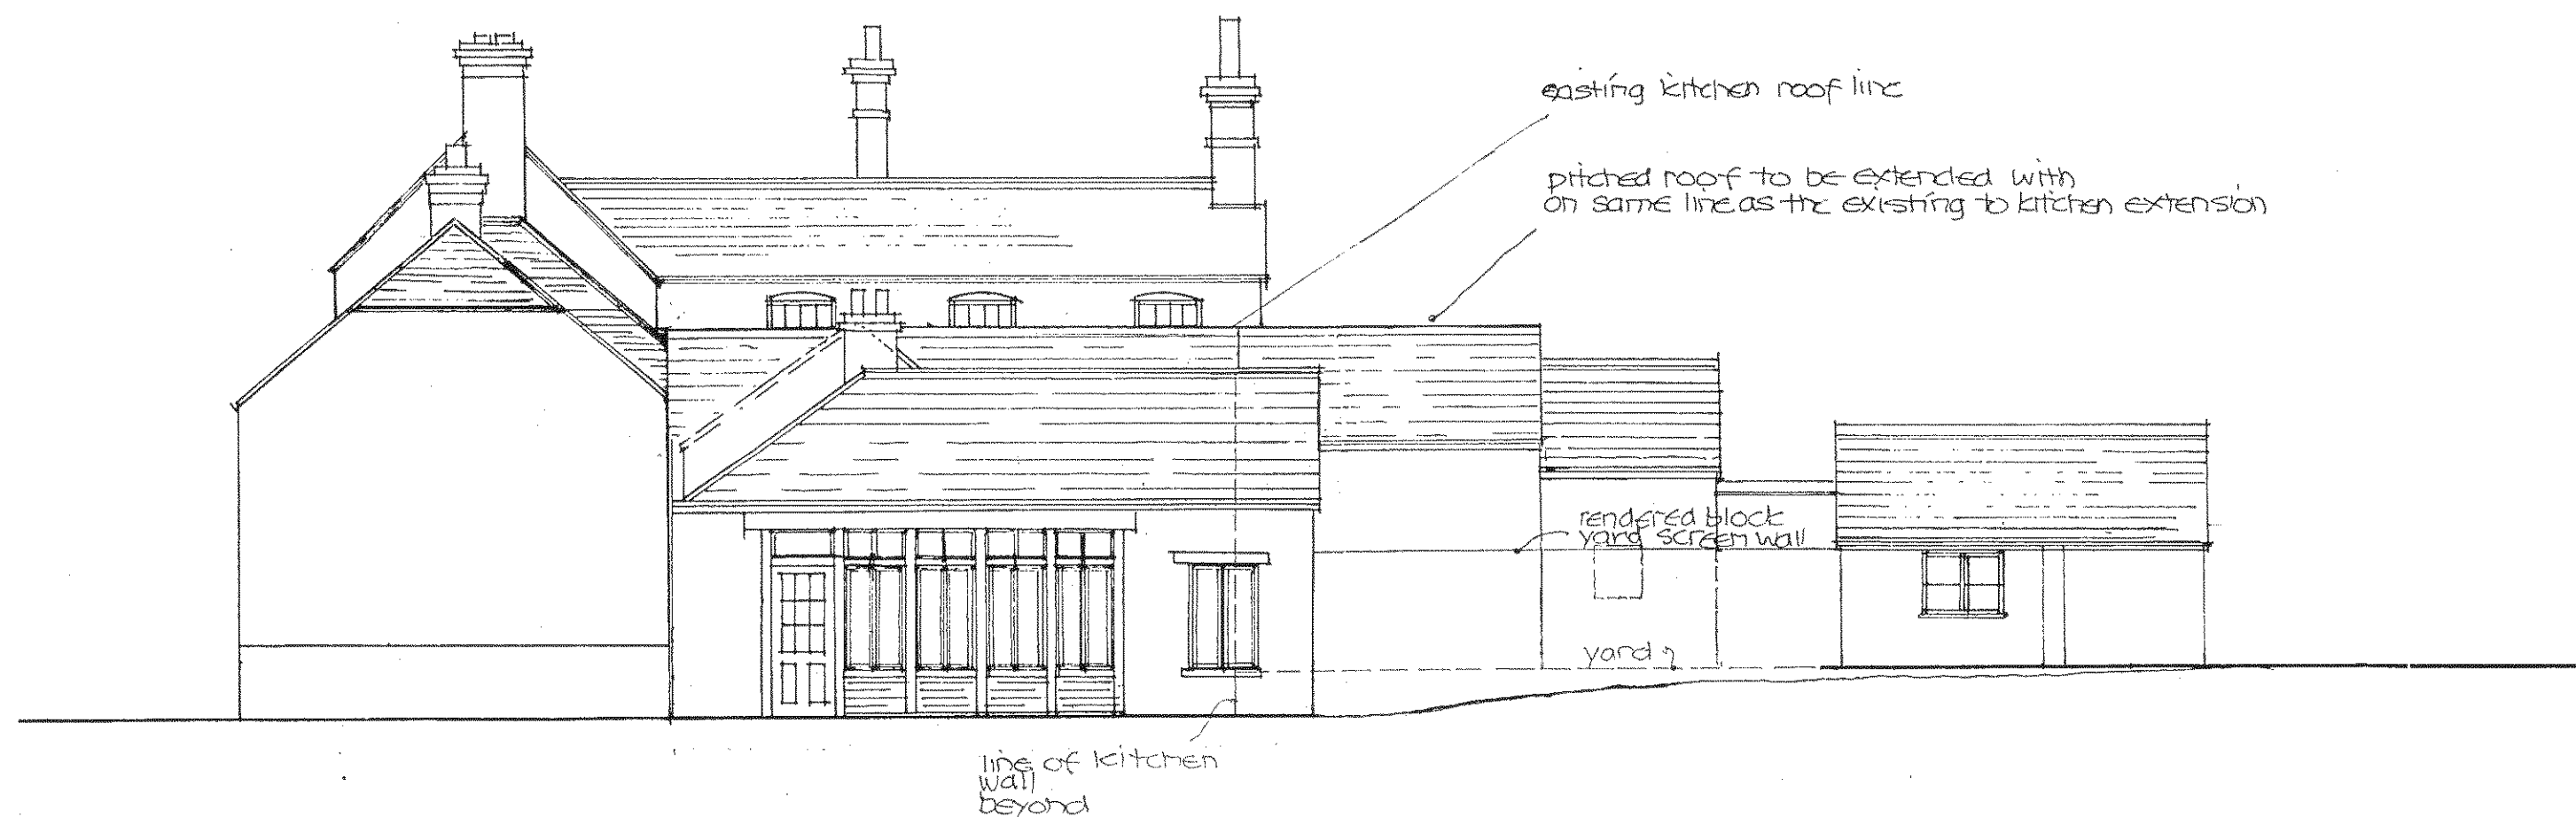

PROPOSED ELEVATION • EAST

'A' FEB 2011 ELEVATIONS UPDATED



McINTOSH DESIGN

Beachcroft House | 103 Manor Road | Woodstock | Oxfordshire | OX20 1XS
t | 07847 315050 e | paulmcdesign@yahoo.co.uk

CONTRACT
THE WORLD'S END PH
PATCHING
WEST SUSSEX

TITLE
PROPOSED EAST & NORTH
ELEVATIONS
FOR
HALL & WOODHOUSE
BLANDFORD ST. MARY

DATE FEB 2011	SCALE 1:100	DRAWN pdmc
DRWG No. 519	WD 8	REV A