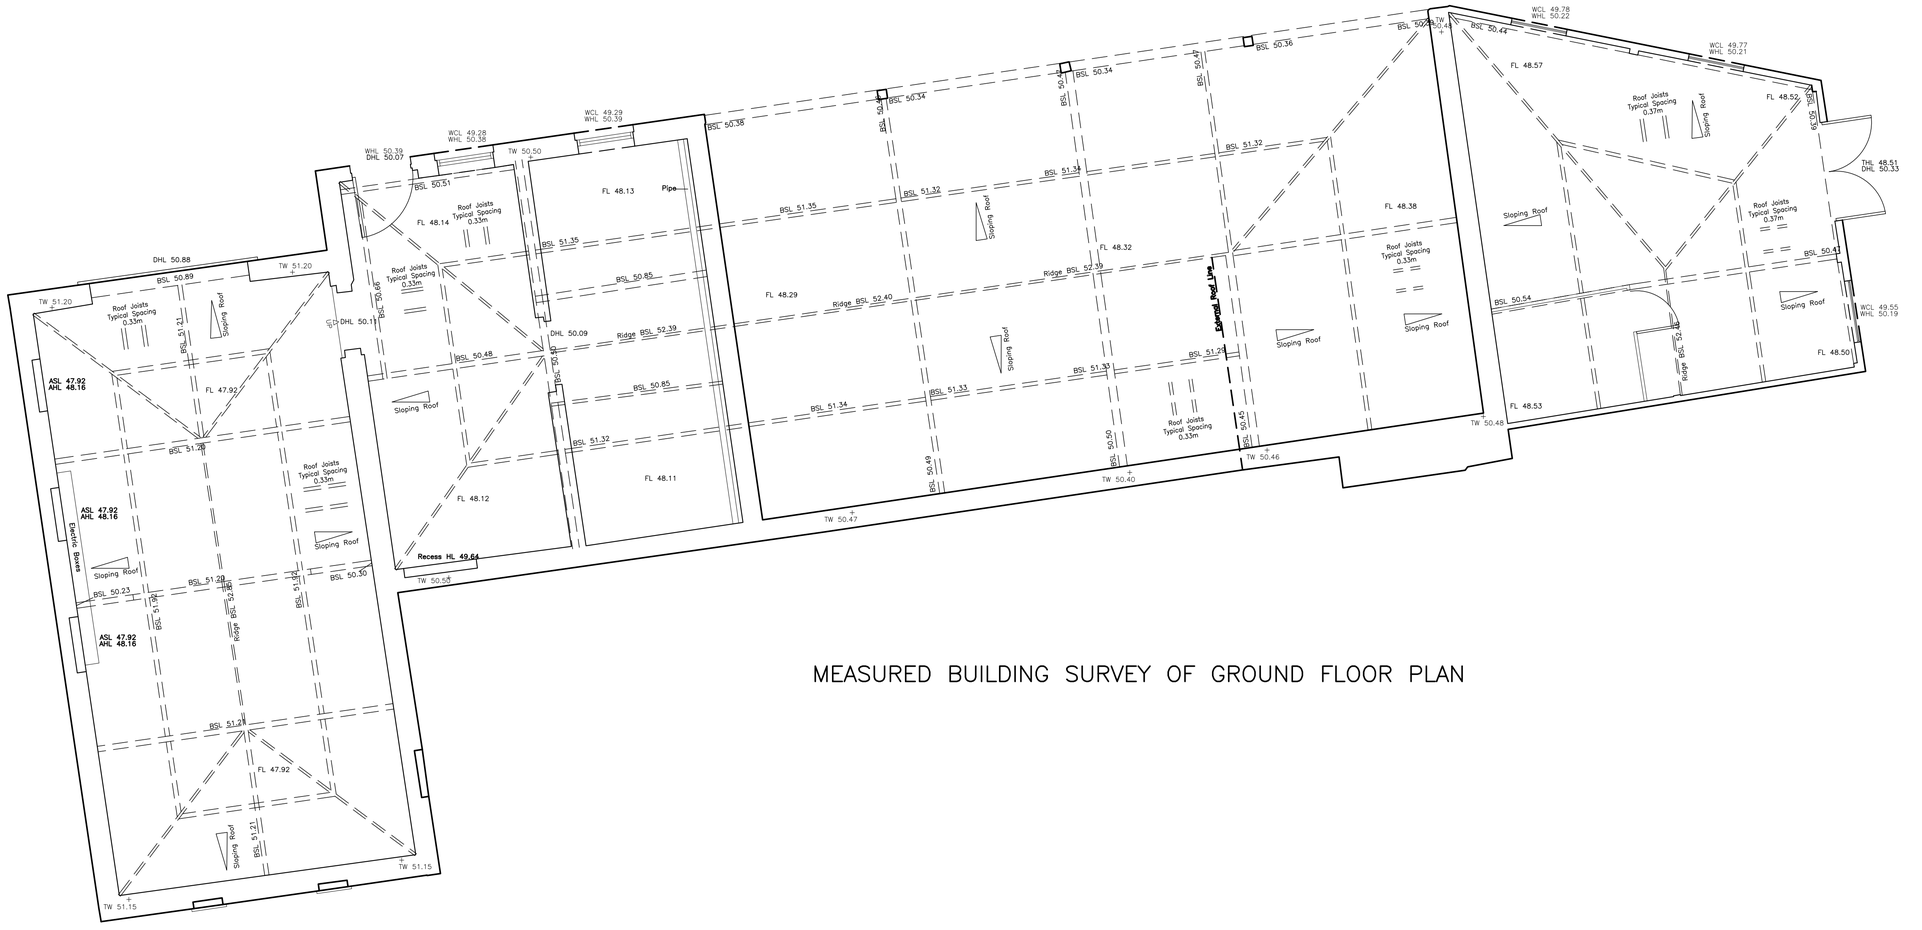


MEASURED BUILDING SURVEY OF GROUND FLOOR PLAN

0m 1 2 3 4 5m 10m 20m

SCALE 1:50

© Corner Studio Ltd

ARUN DISTRICT COUNCIL PA/7/10/

NOTES

LEGEND

BANKING (Top / Bottom)

BUSHES & HEDGES

MARSH

TREES — 3T / 0.2 / 6 (No of Trunks / Dia of Bole / Height of Tree)

NOTE:- SPREADS AND HEIGHTS ARE INDICATIVE ONLY

GATES (Single / Double)

RETAINING WALL (RTW)

SLOPING MASONRY

STILE

WALL (Width drawn to scale) 0.23m

BUILDING

OPEN SIDED BUILDING

GLASS ROOFED

CONTOURS 25.50

ABBREVIATIONS (WHERE APPLICABLE)

AIR VALVE	AV	LETTER BOX	LB
BED LEVEL	BL	MANHOLE	MH
BELISHA BEACON	BB	MARKER	MKR
BOLLARD	B	NOTICE BOARD	NB
BRITISH TELECOM BOX	BTB	NAME PLATE	NP
BRITISH TELECOM MANHOLE	BTMH	OVERHEAD WIRES	OHW
BRICKWORK	BKWK	PARKING METER	PM
BUS STOP	BS	RIDGE LEVEL	RID
CABLE TV	CATV	ROAD SIGN	RS
COVER LEVEL	CL	RODDING EYE	RE
CABLE MARKER	CM	RETAINING WALL	RTW
CONCRETE POST	CP	SLUICE VALVE	SV
DOWN PIPE	DP	STOP COCK	SC
EAVES LEVEL	EAV	SOFFIT LEVEL	SOF
ELECTRICITY CABLE PIT	ELCP	STRUCTURAL SLAB LEVEL	SSL
ELECTRICITY CONTROL BOX	ECB	TREE STUMP	ST
ELECTRICITY POLE	EP	TELEGRAPH POLE	TP
EARTH ROD	ER	TELEPHONE CALL BOX	TCB
FIRE HYDRANT	FH	TOP OF KERB	TK
FLOWER BED	FB	TURNSTILE	TS
FOOTPATH	FP	TRAFFIC LIGHT	TL
FLOOR LEVEL	FL	TOP OF WALL	TW
FLAG STAFF	FS	UNDERGROUND	UG
GAS VALVE	GV	UNABLE TO LIFT	UTL
GULLY	G	UNABLE TO SURVEY	UTS
GULLY OUTLET	GO	VENT PIPE	VP
GATE STOP	GS	WATER METER	WM
INSPECTION COVER	IC	WATER LEVEL	WL
INVERT LEVEL	IL	WASH OUT	WO
LAMP POST	LP	WASTE PIPE	WP
		WATER VALVE	WV

BUILDING

ACCESS HATCH	AH	WINDOW CILL LEVEL	WCL
ARCH HEAD HEIGHT	AHH	WINDOW HEAD LEVEL	WHL
ARCH HEAD LEVEL	AHL	SKYLIGHT	SL
ARCH SPRINGER HEIGHT	ASH	SOIL AND VENT PIPE	SVP
ARCH SPRINGER LEVEL	ASL	THRESHOLD LEVEL	THL
BEAM	BE	WASH BASIN	WB
BEAM HEIGHT	BH	WATER TANK	WT
BEAM HEAD LEVEL	BHL		
BEAM SOFFIT LEVEL	BSL		
COLUMN	Col		
CILL TO HEAD	C-H		
CEILING LEVEL	CL		
DOOR HEAD	DH		
DOOR HEAD LEVEL	DHL		
FIRE ALARM	FA		
FLOOR TO CILL	F-C		
FALSE CEILING	FC		
FLOOR TO CEILING HEIGHT	F2H		
FINISHED FLOOR LEVEL	FFL		
HOSE REEL	HR		
ROOF LEVEL	RL		
RADIATOR	Rad		
RAIN WATER PIPE	RWP		

FENCES

BARBED WIRE FENCE	BWF
CORRUGATED IRON FENCE	CIF
CLOSE BOARD FENCE	CBF
CHAIN LINK FENCE	CLF
CHESTNUT PALING FENCE	CPF
FENCE POST	FPO
INTERWOVEN FENCE	IWF
IRON RAILING FENCE	IRF
LARCH LAP FENCE	LLF
MISCELLANEOUS FENCING	Misc.F
POST AND CHAIN FENCE	PCF
POST AND RAIL FENCE	PRF
POST AND WIRE	PWF
TUBULAR STEEL RAIL	TSRF

TOPO SURVEY

REV	DATE	BY	AMENDMENT

SURVEY DATA FROM MBS SURVEYS

CORNER studio
THE DESIGN STUDIO
94 HIGH STREET, STEYNING
WEST SUSSEX BN44 3RD
TEL: (01903) 868645
FAX: (01273) 816496
contact@cornerstudio.co.uk
www.cornerstudio.co.uk

CLIENT
MR MARC PINNELL

JOB TITLE
THE OLD GRANARY
PATCHING FARM
PATCHING

DRAWING TITLE
Measured Building
Survey from MBS Surveys
Ground Floor Plan

DATE	SCALE		DRAWN BY
04.01.10	1:50	A1	MBS
			CHECKED CSL

JOB NO.	DRAWING NO.	REVISION
CS00170	1.02	