

0m 1 2 3 4 5m 10m SCALE 1:50 20m

SURVEY DATA FROM MBS SURVEYS

MEASURED SURVEY

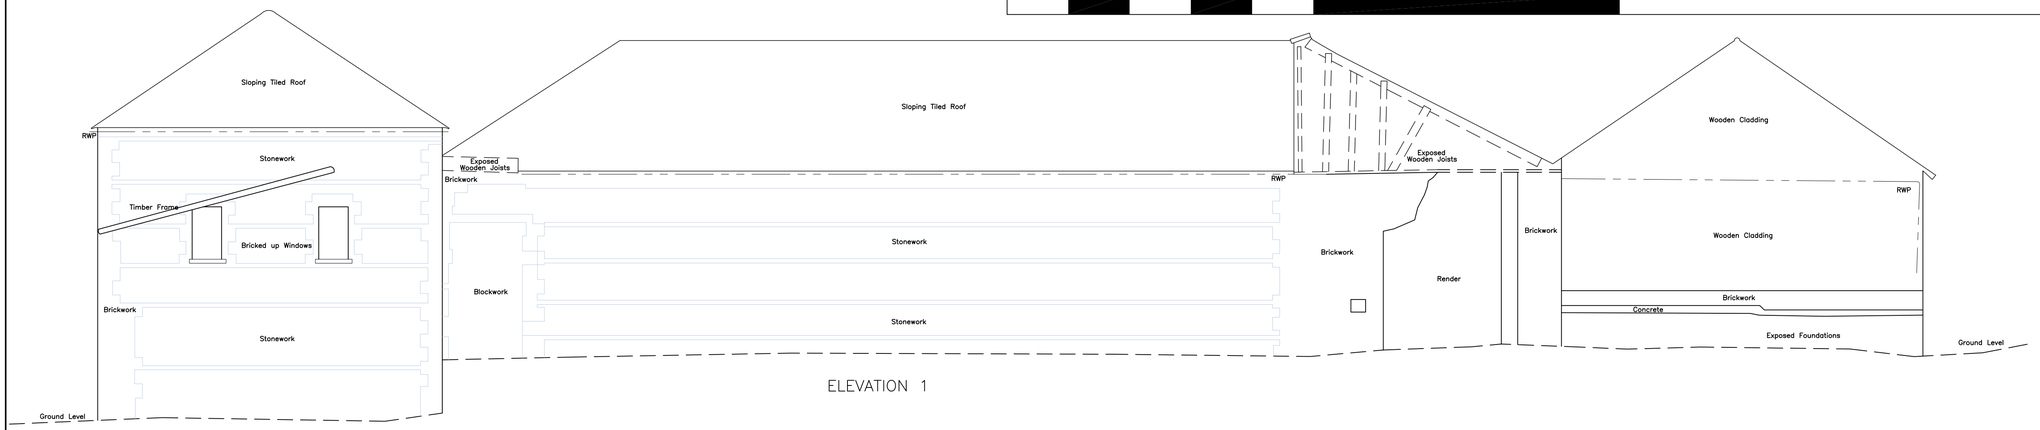


ELEVATION 1

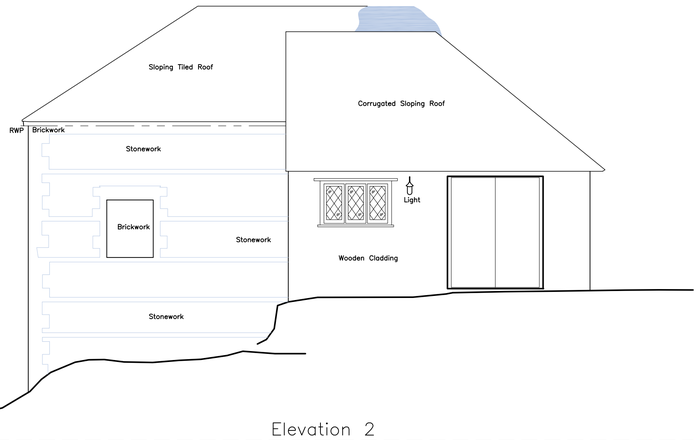


Elevation 2

Datum 46.00m

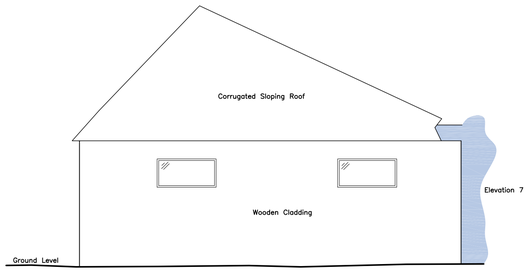


Elevation 3

Datum 46.00m

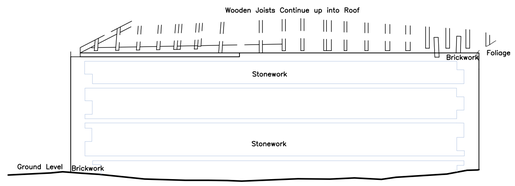



Elevation 4

Datum 46.00m

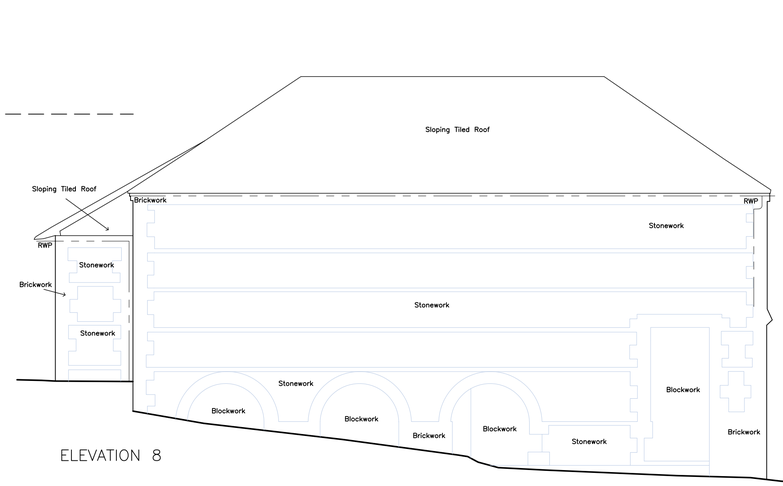


ELEVATION 8

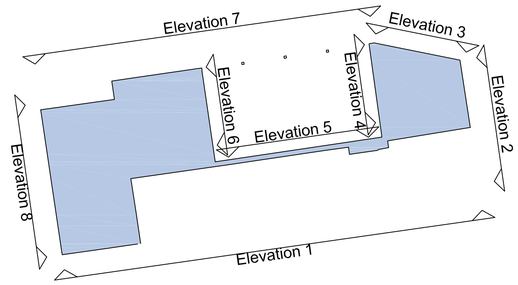

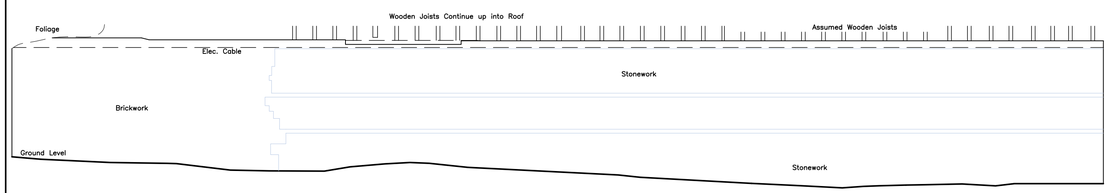


Elevation 5

Datum 46.00m

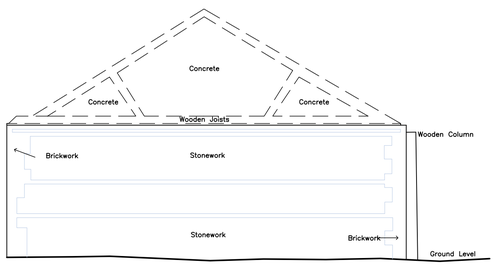

Elevation 6

Datum 46.00m

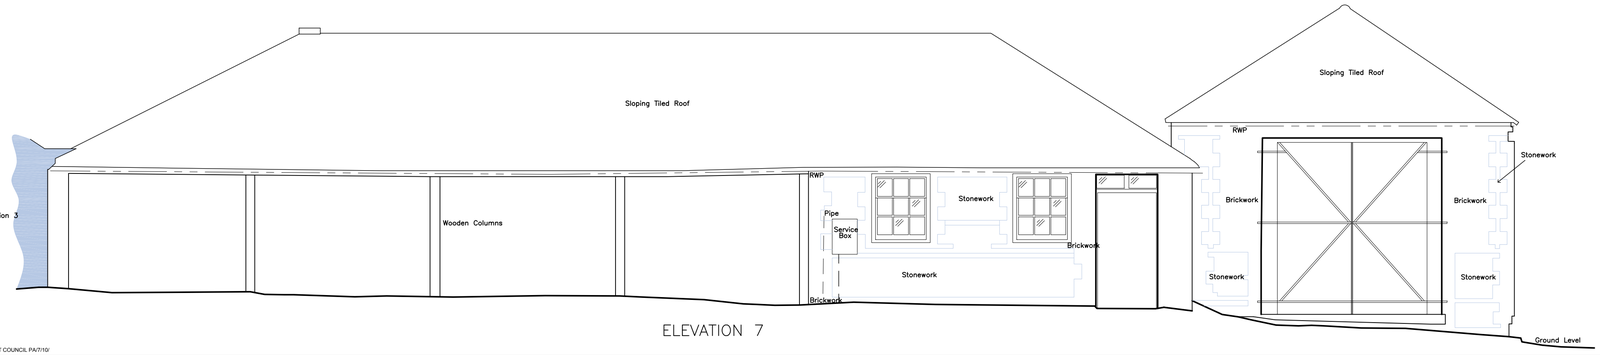

ELEVATION 7

REV	DATE	BY	AMENDMENT

CLIENT
MR MARC PINNELL

JOB TITLE
THE OLD GRANARY
PATCHING FARM
PATCHING
Measured Building

DRAWING TITLE
Survey from MBS Surveys
Elevations 1–8 as Existing

DATE	SCALE		DRAWN BY
04.01.10	1:50	A1	MBS
			CHECKED CSL

JOB NO.	DRAWING NO.	REVISION
CS00170	1.03	

CORNER studio
THE DESIGN STUDIO
94 HIGH STREET, STEYNING
WEST SUSSEX BN44 3RD
TEL: (01903) 868645
FAX: (01273) 816496
contact@cornerstudio.co.uk
www.cornerstudio.co.uk

© Corner Studio Ltd
ARUN DISTRICT COUNCIL PA/7/10/