
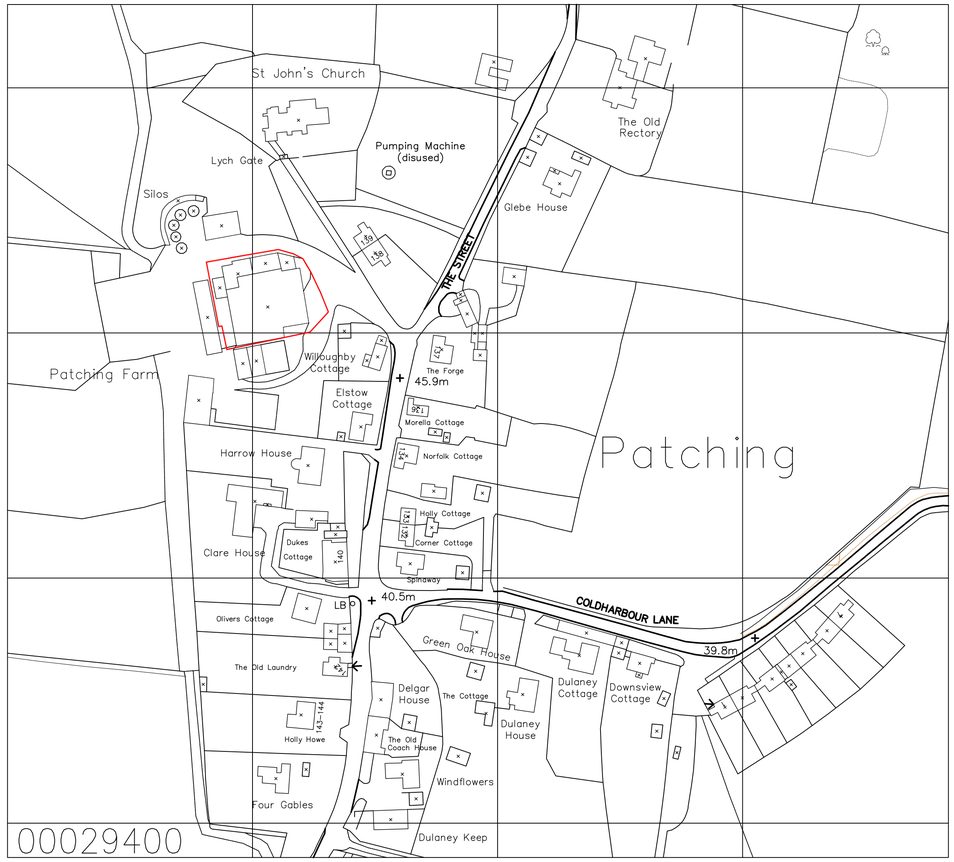


SITE PLAN – 1:1250 SCALE

20 0 20 40 60 80 100

Metres

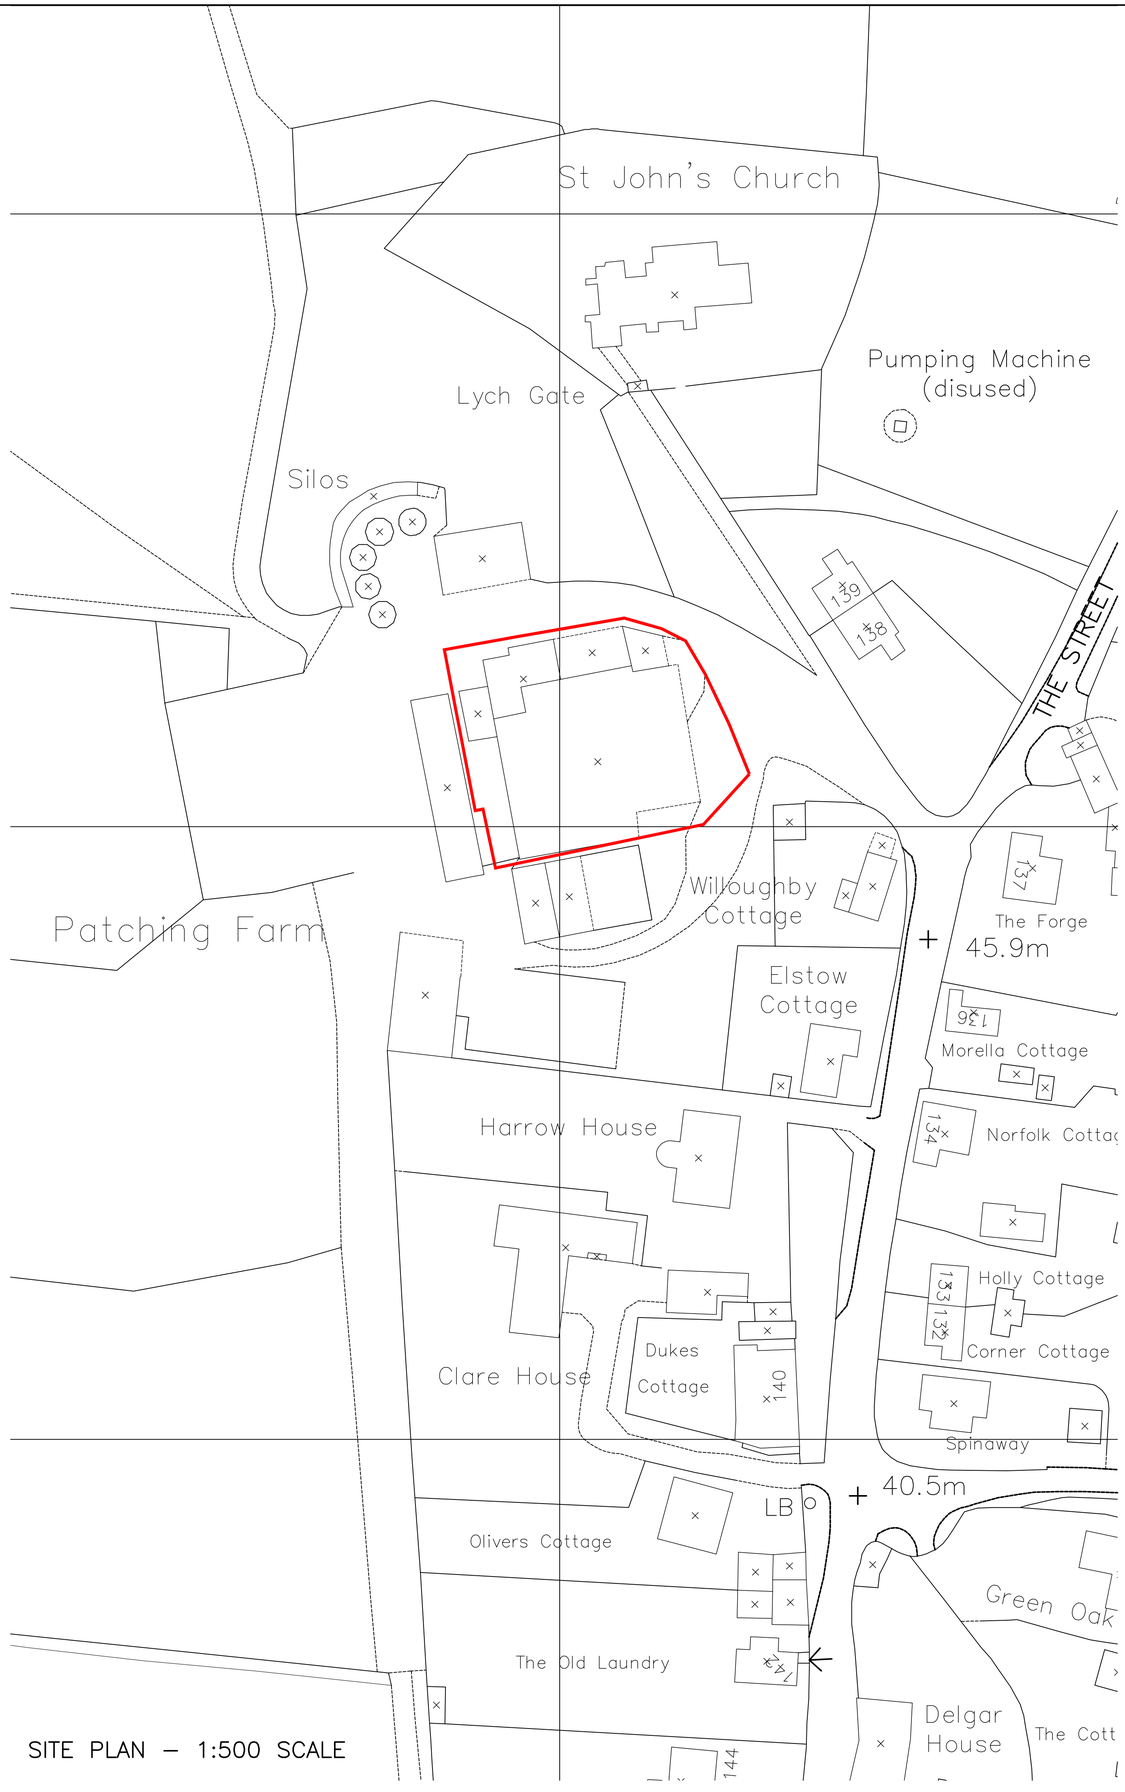

20 0 20 40 60 80 100

Metres

SITE PLAN – 1:500 SCALE

1:500 SCALE

NOTES

N

PLANNING

REV	DATE	BY	AMENDMENT

CORNER studio

THE DESIGN STUDIO
94 HIGH STREET, STEYNING
WEST SUSSEX BN44 3RD

TEL: (01903) 868645
FAX: (01273) 816496
contact@cornerstudio.co.uk
www.cornerstudio.co.uk

CLIENT
MR MARC PINNELL

JOB TITLE
THE OLD GRANARY
PATCHING FARM
PATCHING

DRAWING TITLE
SITE BLOCK AND LOCATION PLAN

DATE	SCALE	DRAWN BY
05.03.10	VARIES A1	OS
		CHECKED CSL

JOB NO.	DRAWING NO.	REVISION
CS00170	1.04	

© Corner Studio Ltd
ARUN DISTRICT COUNCIL PA/7/10/