


SURVEY

THIS DRAWING IS THE COPYRIGHT OF THE DESIGNER AND MAY NOT BE COPIED, ALTERED OR REPRODUCED IN ANY FORM WITHOUT WRITTEN CONSENT.


DIMENSIONS SHOULD BE CHECKED AND VERIFIED ON SITE AND ANY DISCREPANCIES SHOULD BE RECORDED TO THE DESIGNER.

THIS DRAWING SHOULD NOT BE SCALED AND SHOULD BE READ IN CONJUNCTION WITH ALL OTHER CONSULTANTS DRAWINGS.

EXISTING GARAGE - PLANS & ELEVATIONS

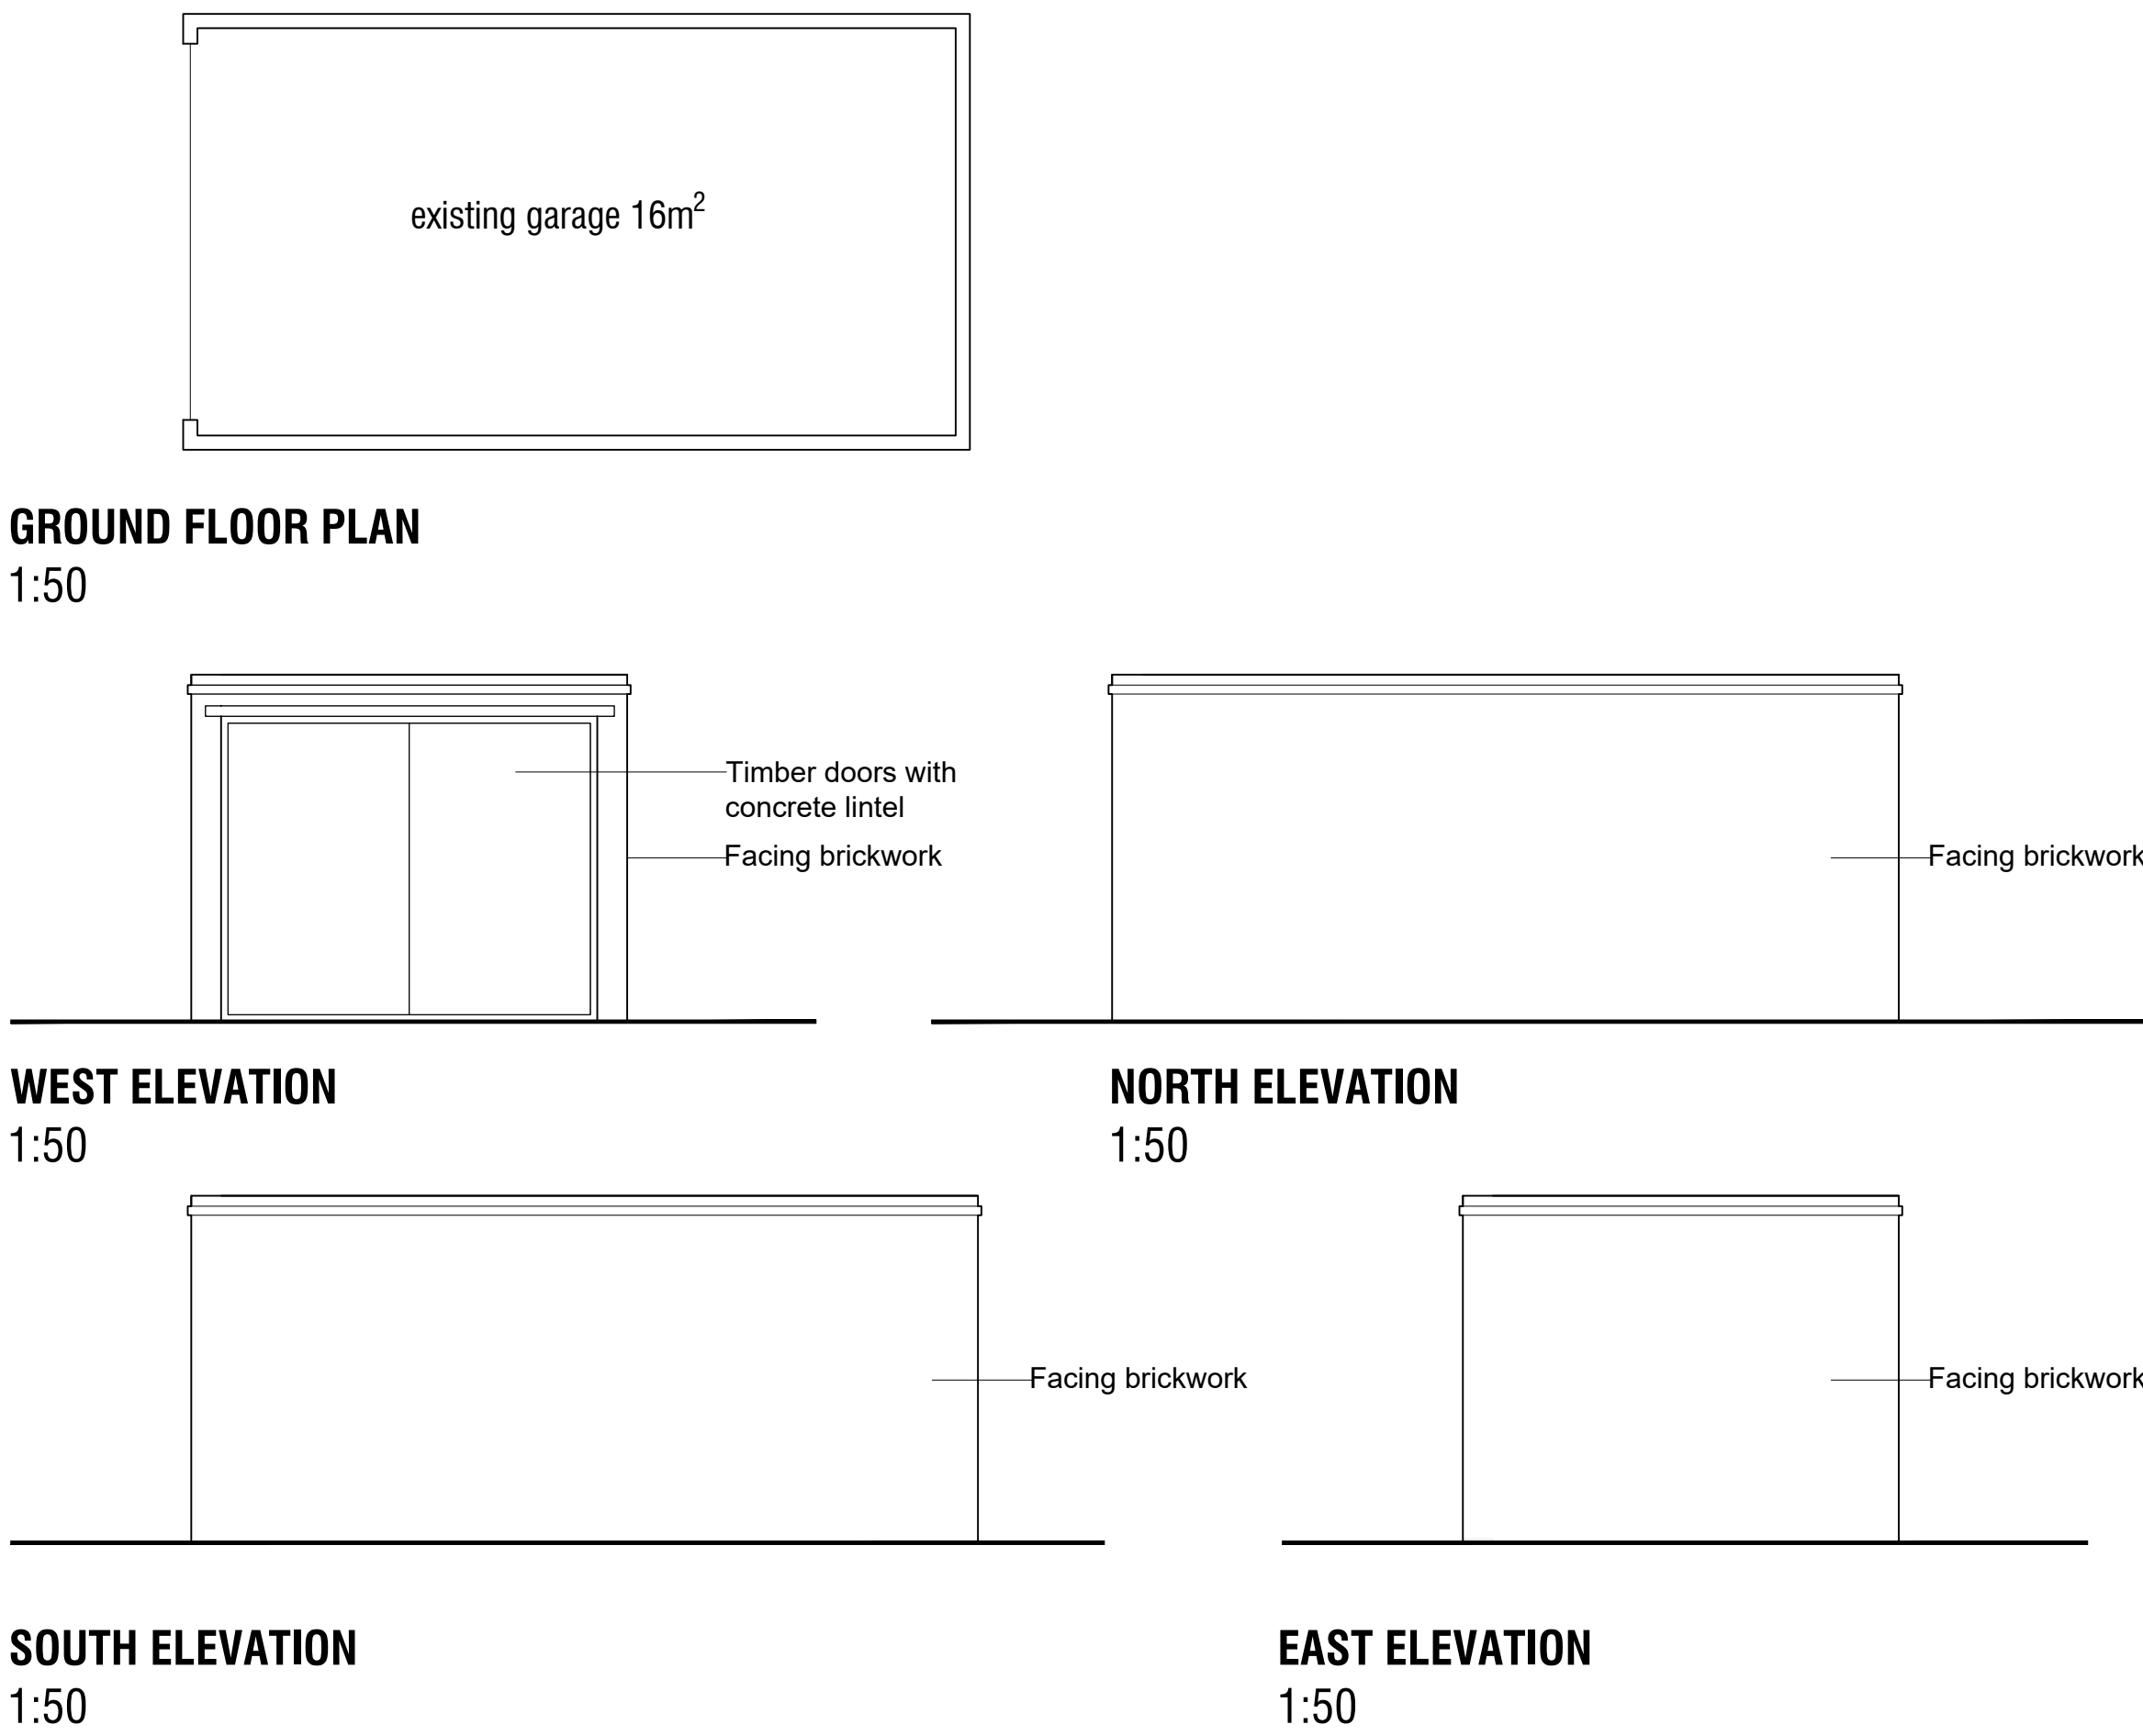

EXISTING DILAPIDATED SHED- PLANS & ELEVATIONS

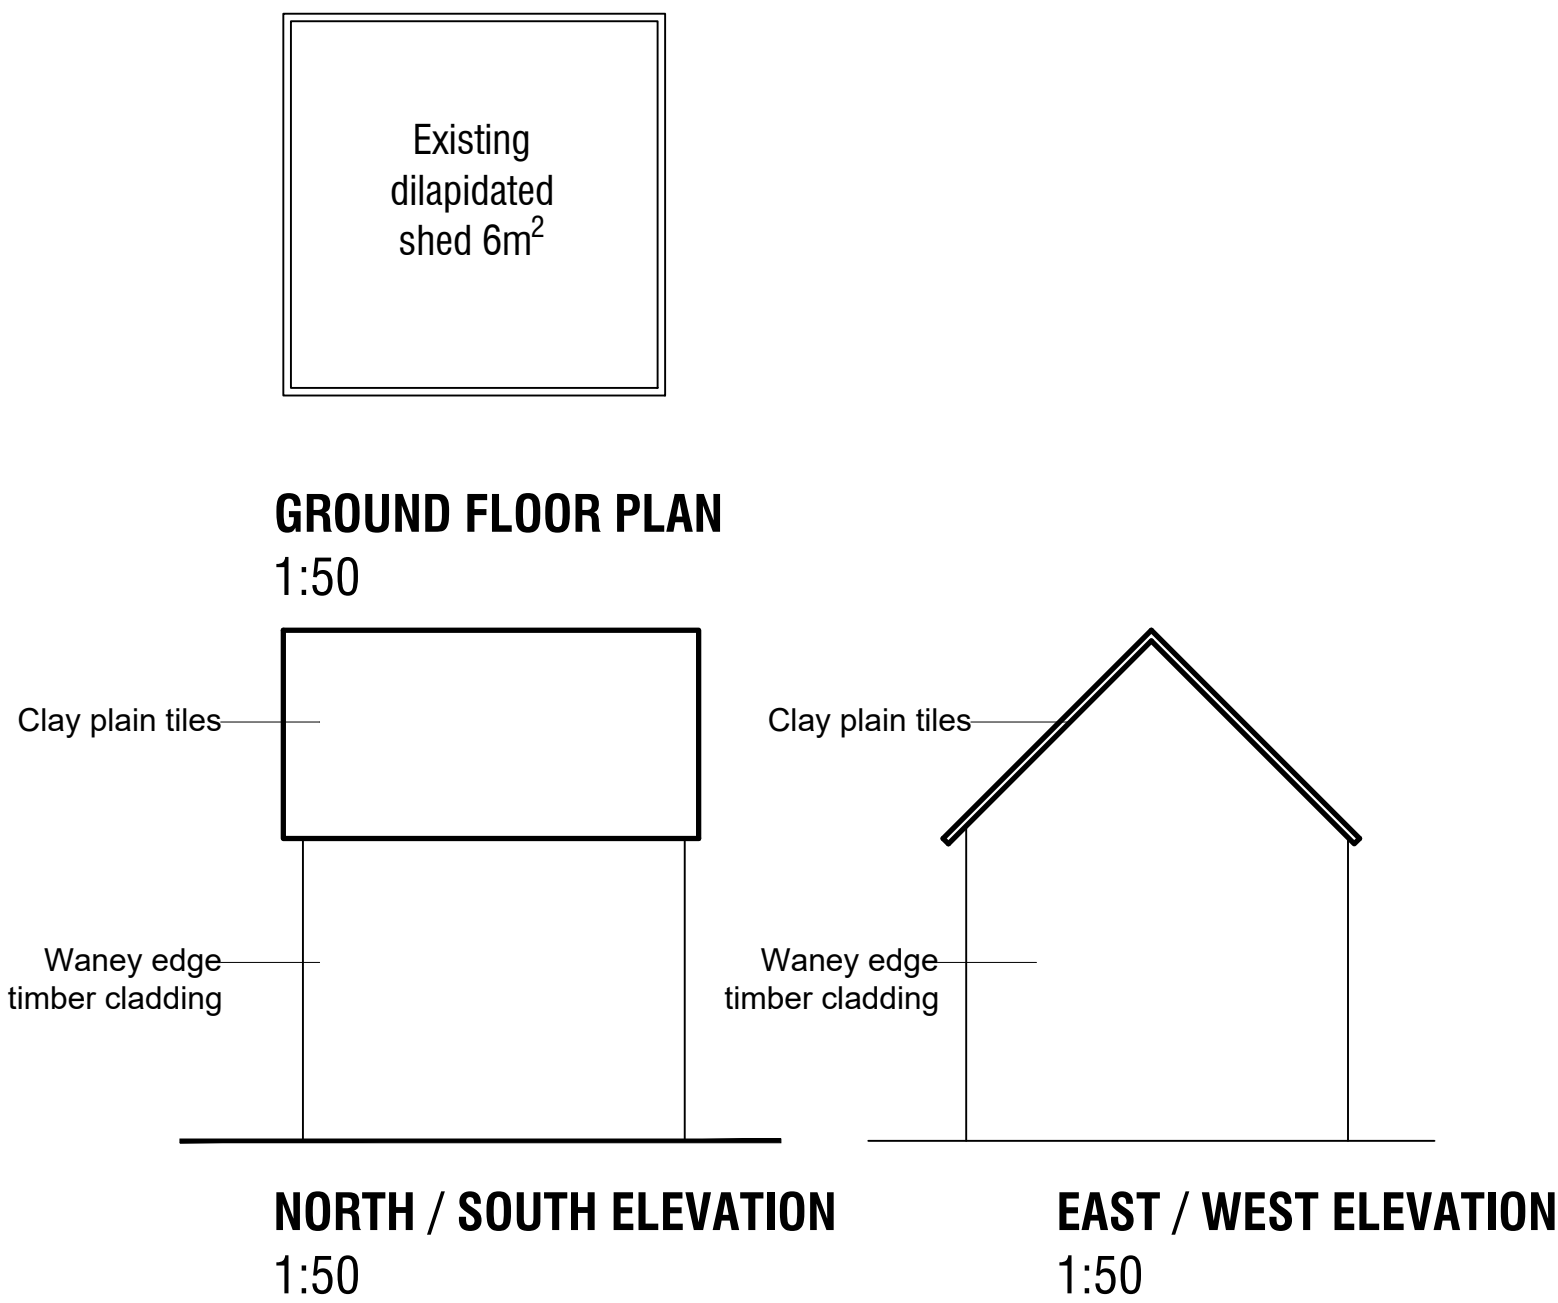

PROJECT: ST JOHNS COTTAGE POLING STREET, POLING	
DRG TITLE: SURVEY EXISTING OUTBUILDING SURVEY	
JOB NO:	DRG NO: 1005
SCALE @ A1: 1:50 @ A1	DRN BY: M.SKINNER
DATE: 02/2020	CKD BY:

REVISIONS:												
A	B	C	D	E	F	G	H	I	J	K	L	M