ARUN DISTRICT COUNCIL:PO/1/07/ 23/02/2007

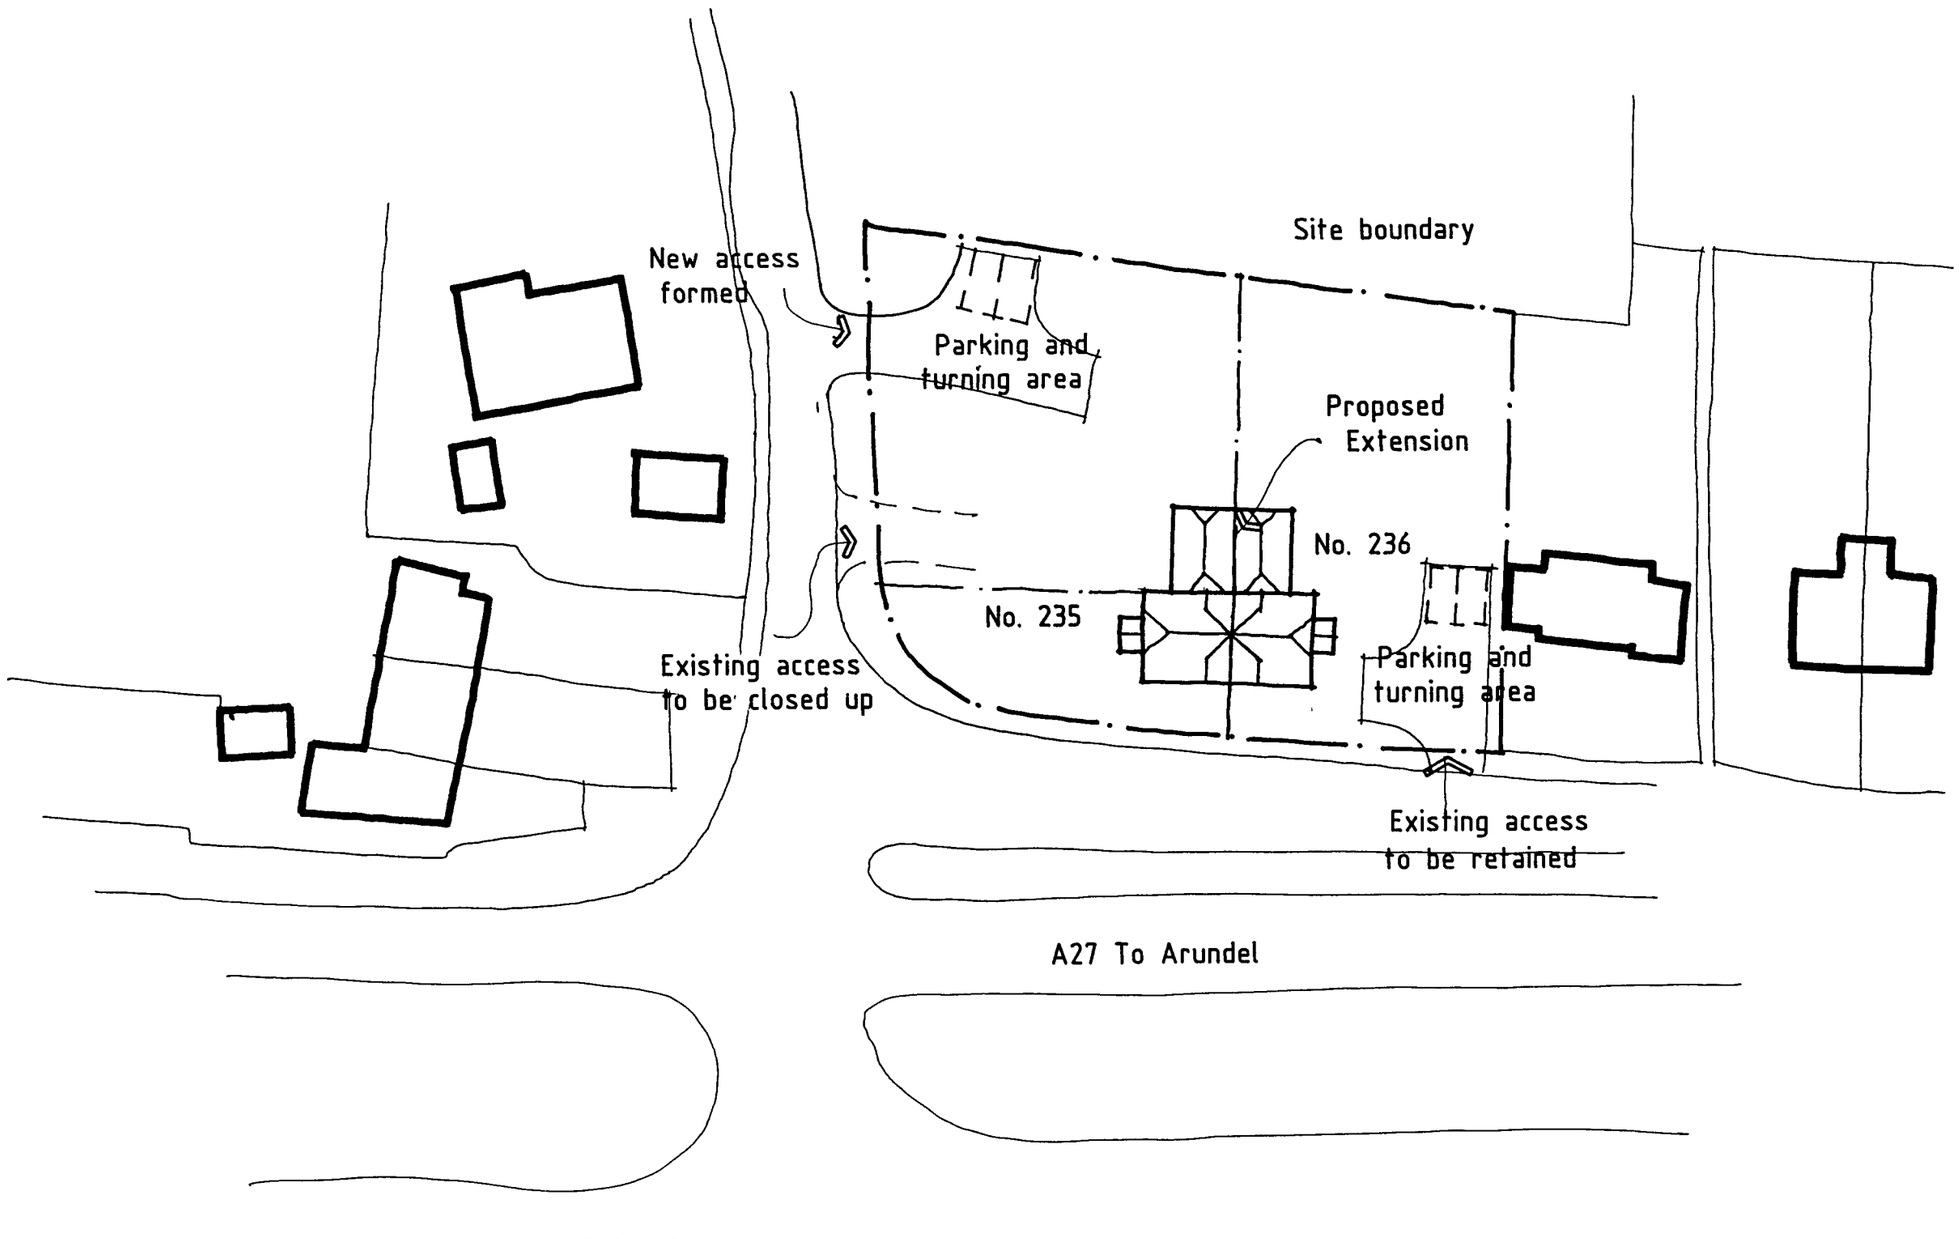

BLOCK PLAN 1:500

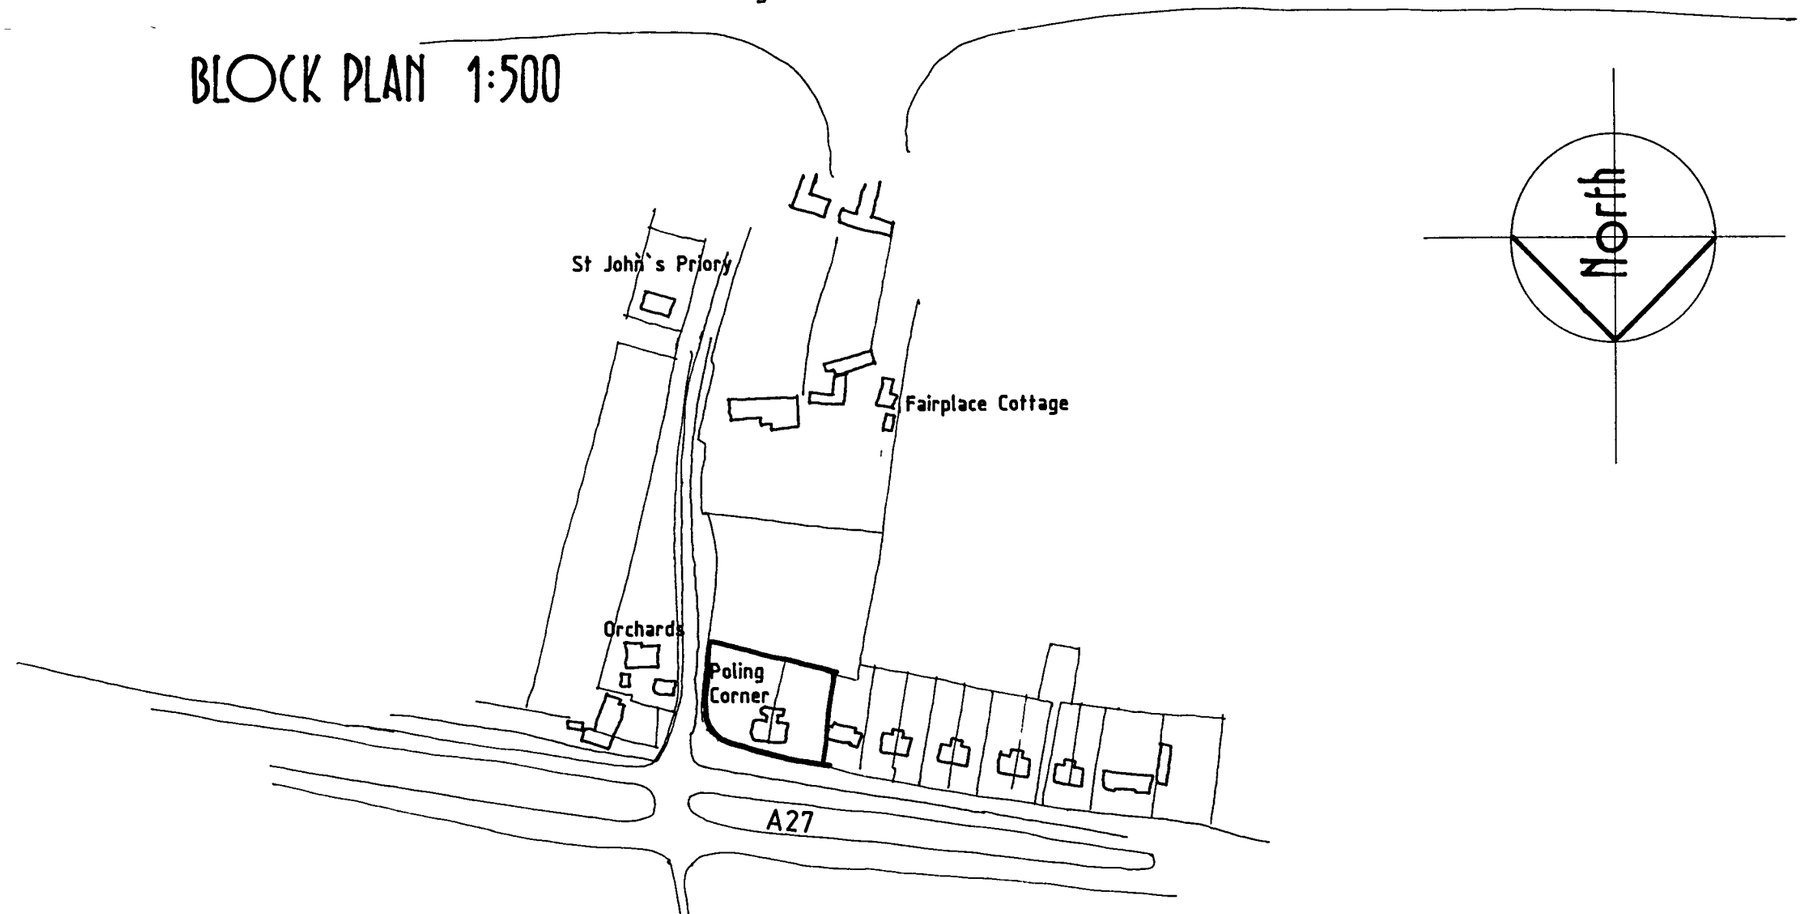

LOCATION PLAN 1:2500

ARUN DISTRICT COUNCIL
No. PO/1/07
RECEIVED 23.2.07

R J C A
CHARTERED ARCHITECTS

LIME KILN BARN COLWORTH
CHICHESTER WEST SUSSEX
PO20 2DS

TEL 01243 - 787011 FAX 01243 - 787022

REVISION DATE

PROJECT Proposed alterations and extension to 235 & 236 Arundel Road Poling

DRAWING Block & Location Plan

SCALE	DATE	DRG No	REV
	May 05	02 / 16 / 11	
DRAWN	CHECKED		