
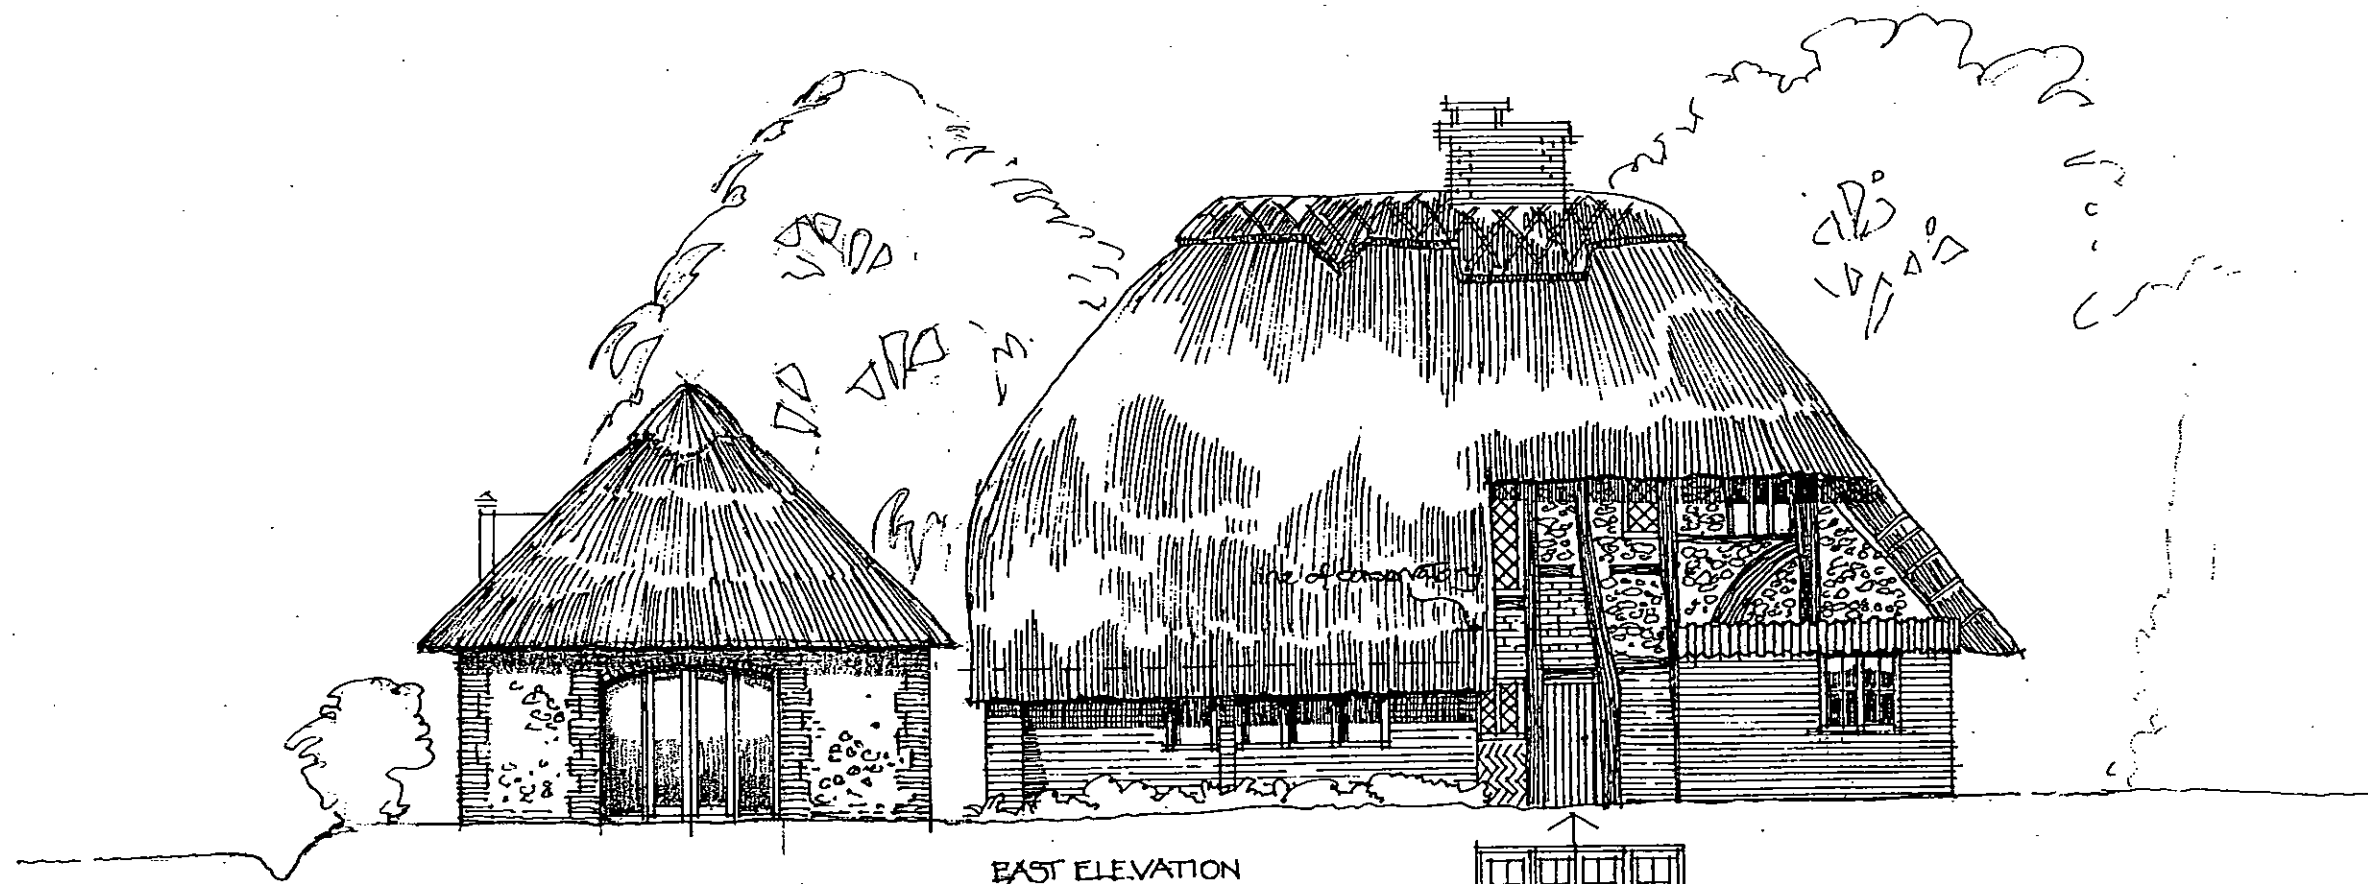


lean to conservatory
shown removed.

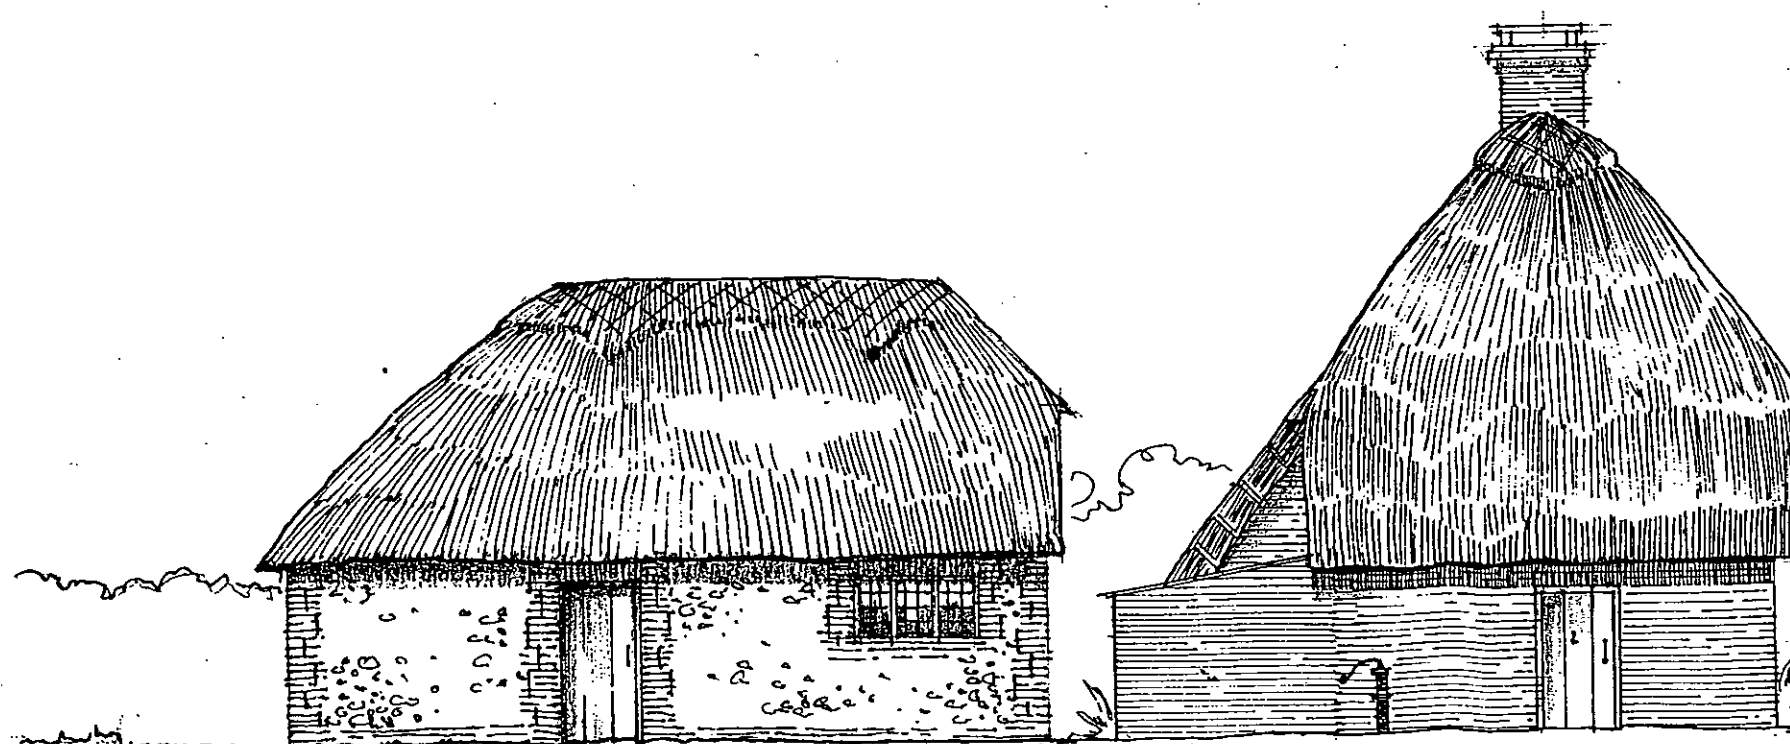

ST. JOHN'S COTTAGE ROLING

SCALE 1:100