

From: Zac Denton
Sent: 24 March 2020 12:34

Subject: 9 Arundel Road - Query

Good afternoon Jamie,

Are you able to confirm as to whether the path shown on the plan is considered to be a P.R.O.W?

Please do not hesitate to contact me with any queries you may have.

Kind regards,

Zac Denton

Zachariah Denton | Planning Officer, Planning Department, Directorate of Place, Arun District Council | Location: First Floor , Arun Civic Centre, Maltravers Road, Littlehampton, BN17 5LF

Internal: 37447 | External: +44 (0) 1903 737500 Ext: 37447 | E-mail: zac.denton@arun.gov.uk


Please note this information is given without prejudice and represents the informal view of the officer and not an official opinion of Arun District Council.




CIL is coming
find out more...
www.arun.gov.uk/CIL

Community
Infrastructure
Levy

CIL

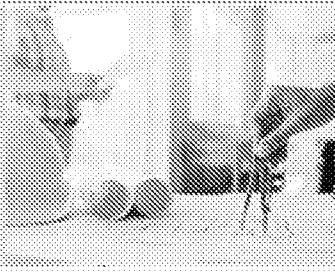


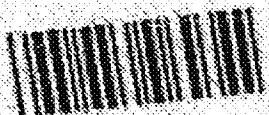


PLAN

Metric Dimensioned Plan



Location Plan

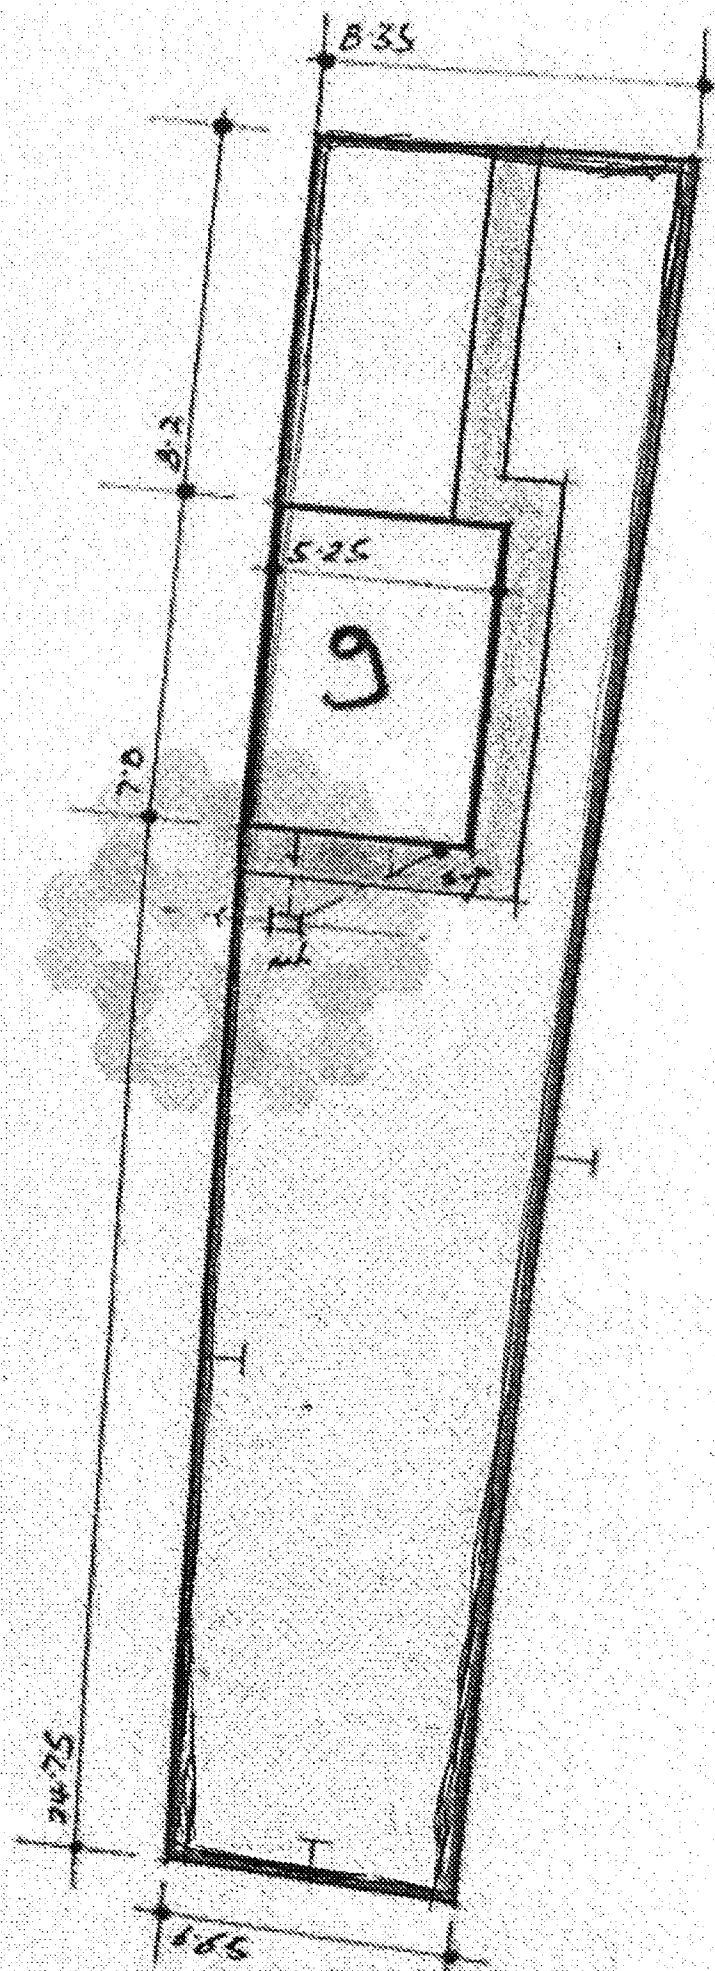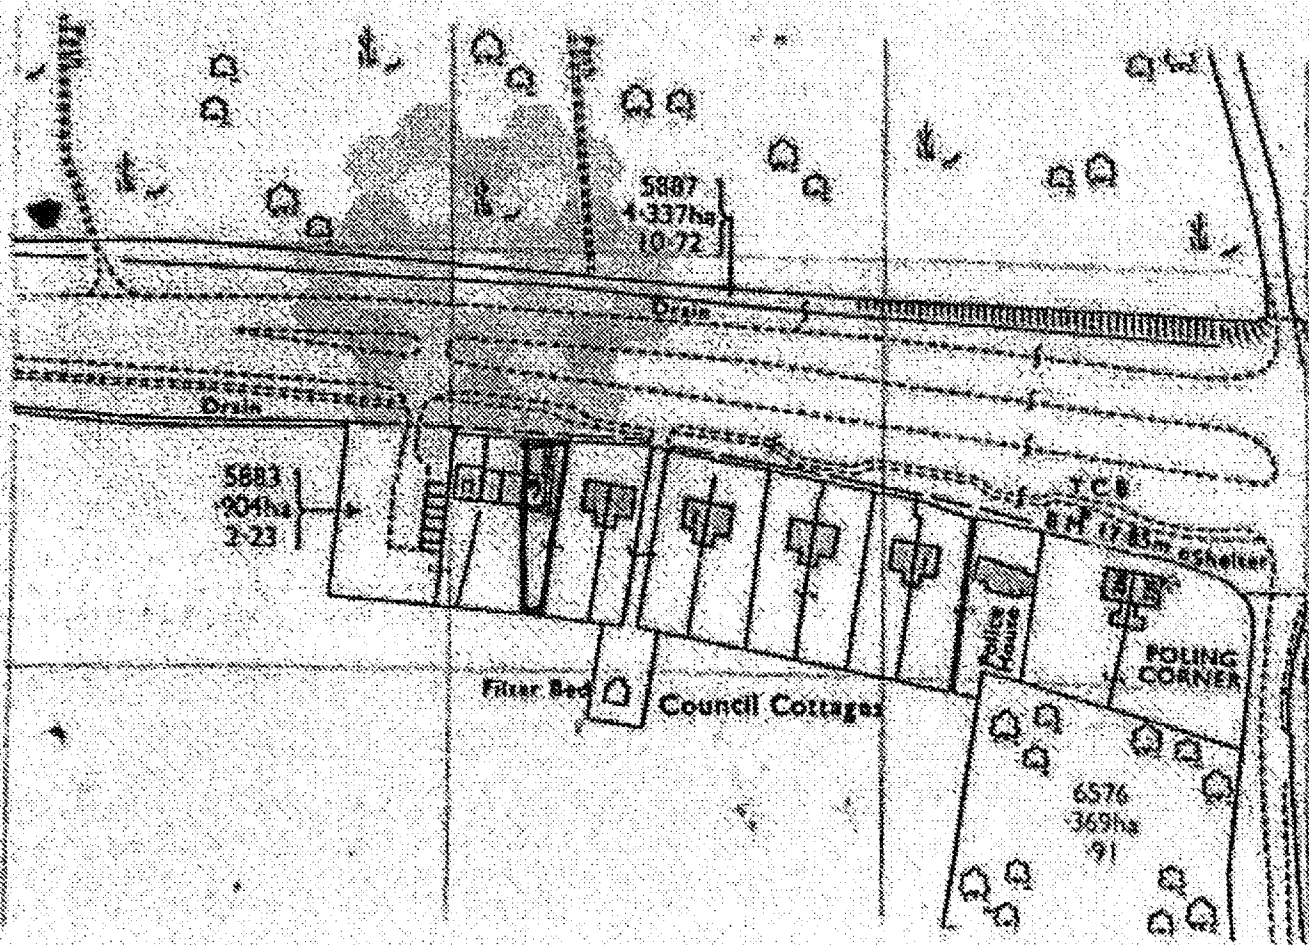

Project

3 Council Cottages, POLING

Scale 1:250, 1:250

Drawn

W9

Date

oct. '01

Plan No.

3761



LOCAL AUTHORITY SERVICES
COMPANY LIMITED

Lasco House, Dominion Way,
Buckingham