


DO NOT SCALE FROM THIS DRAWING

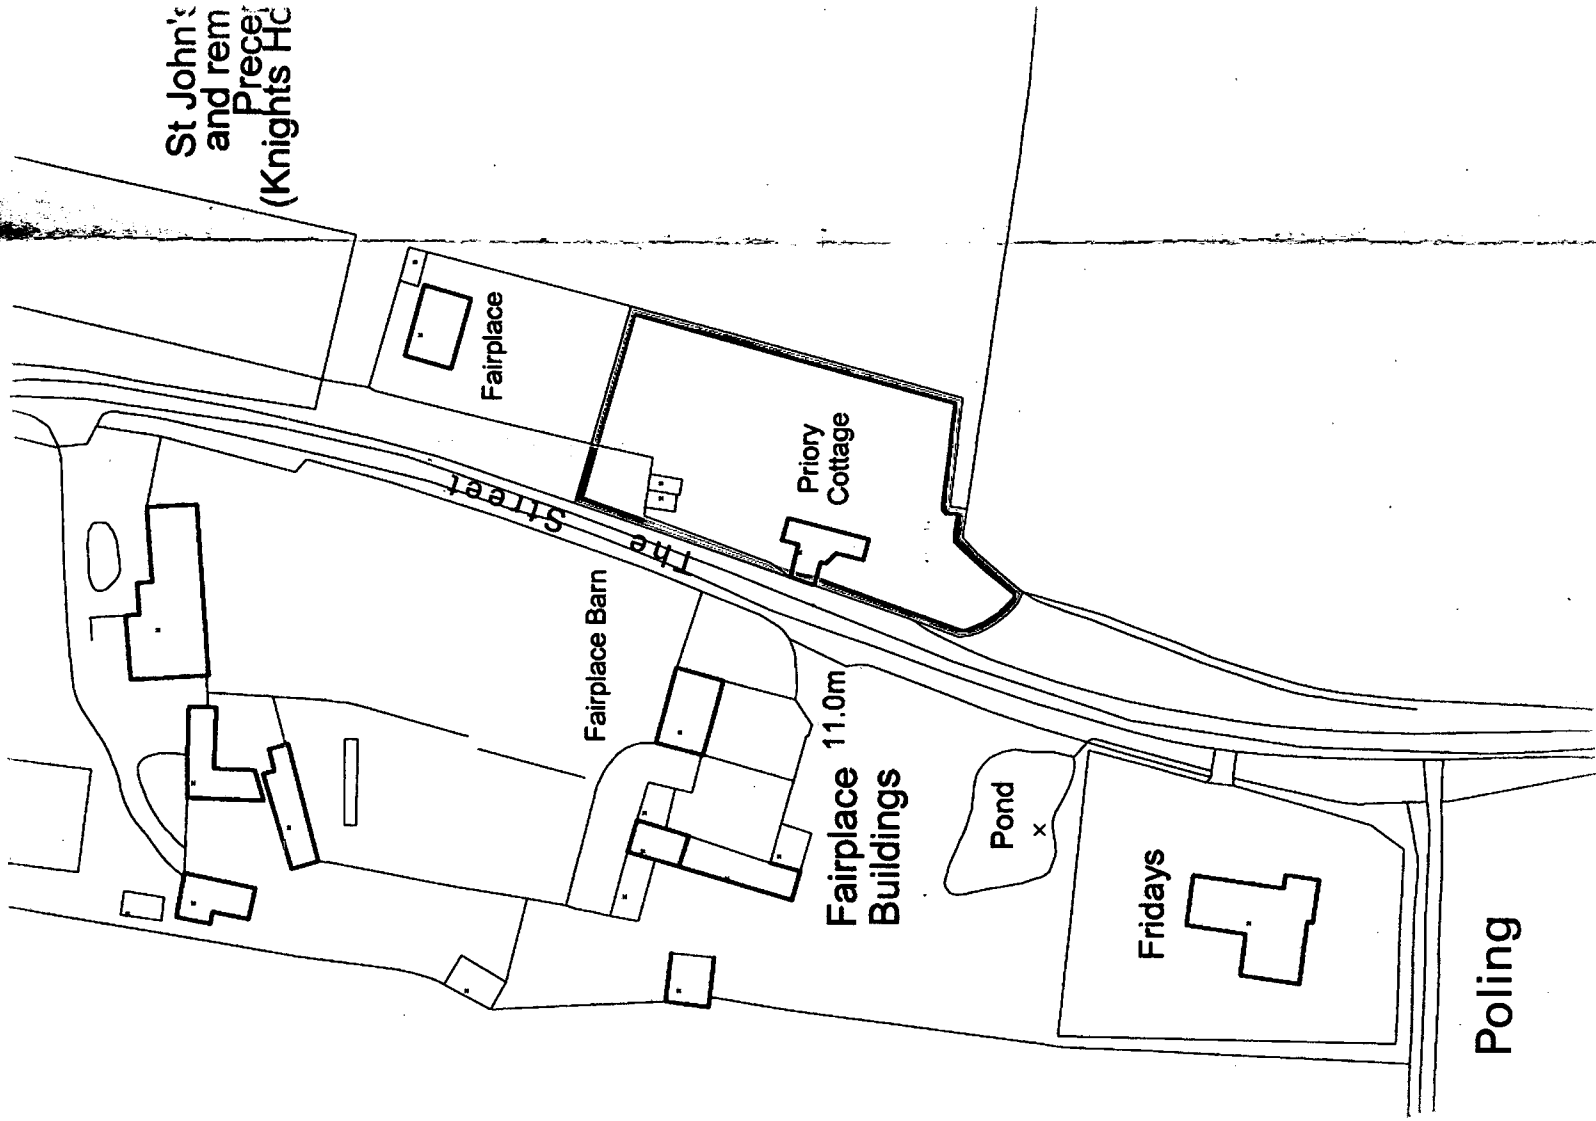

A 27
↑



2.90	2	07
15/0/07		

74 Victoria road worthing west sussex bn11 1un united kingdom
t +44 (0)1903 211 363 f +44 (0)1903 211 114



0713 AL01
Proposed New Dwelling at:
The Street, Poling, West Sussex.
Location Plan
May 2007
1:1250

saville jones consultants