


DO NOT SCALE FROM THIS DRAWING . ONLY FIGURED DIMENSIONS TO BE USED FOR CONSTRUCTION PURPOSES. ALL DIMENSIONS ARE TO BE CHECKED ON SITE PRIOR TO INSTALLATION AND ANY DISCREPANCIES TO BE NOTIFIED TO THE ARCHITECT.
© This drawing is copyright and must not be reproduced without the written consent of the Architect.

REV DATE DESCRIPTION

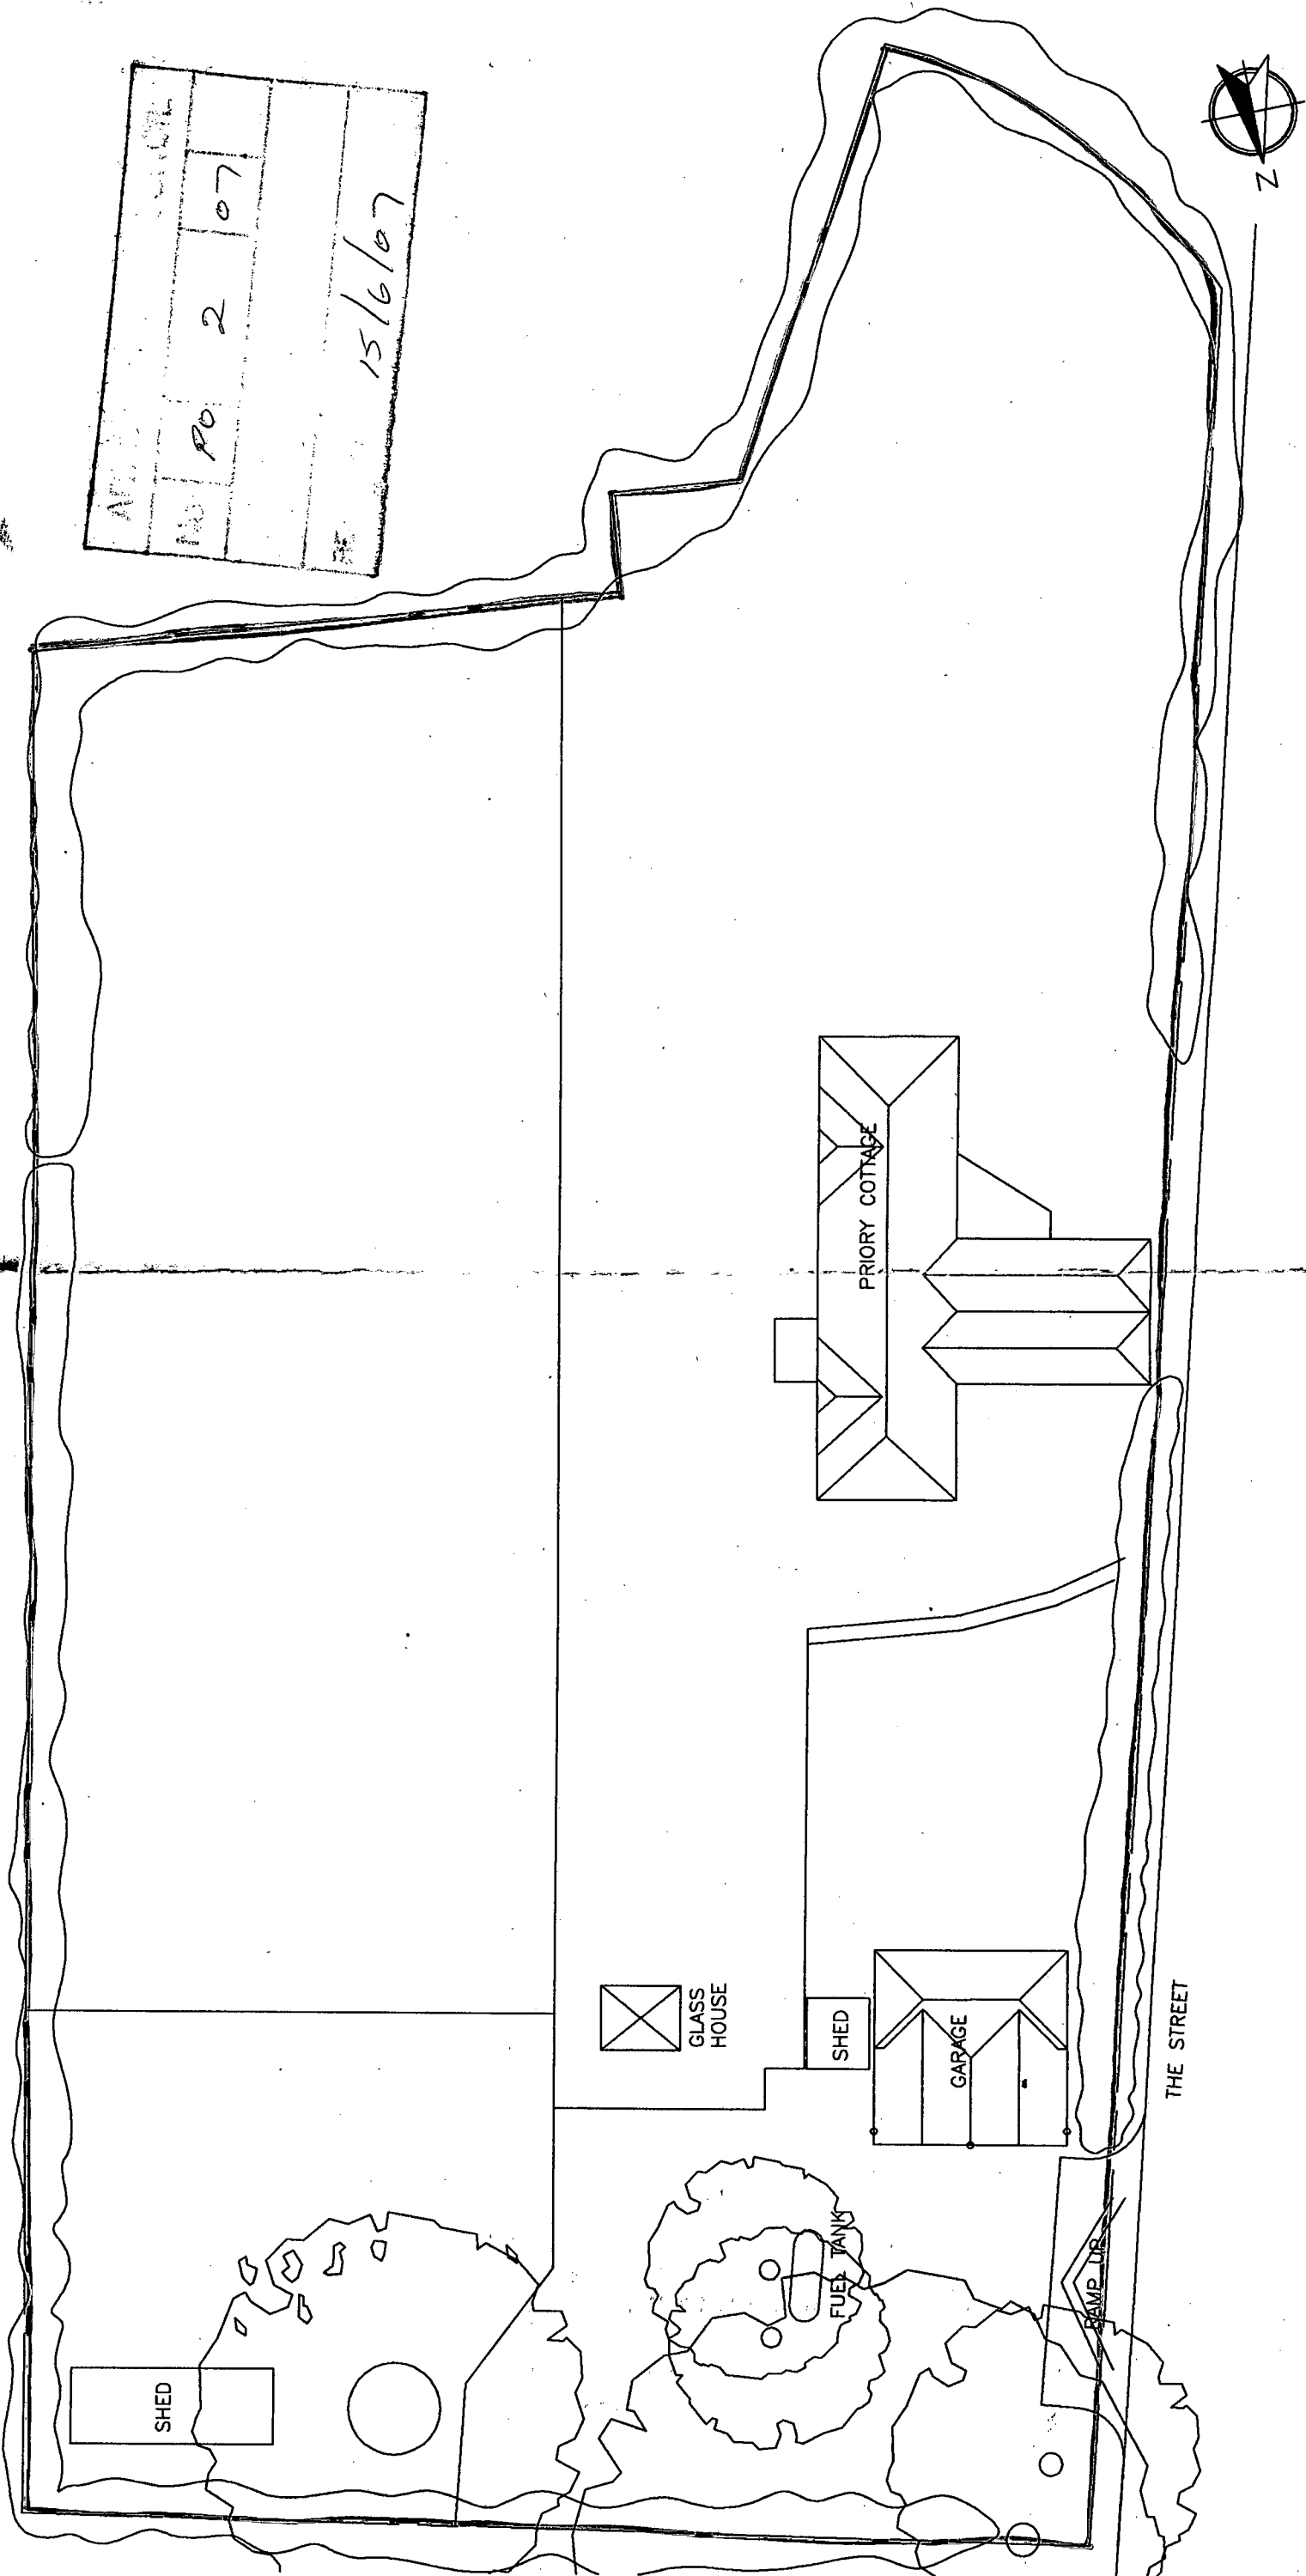

NO	PO	2	07
15/6/07			

Proposed New Dwelling at The Street, Poling, W. Sussex

Existing Site

1 saville jones | consultants

date: April 2003

0713 AL(0)

03

scale: 1:200