

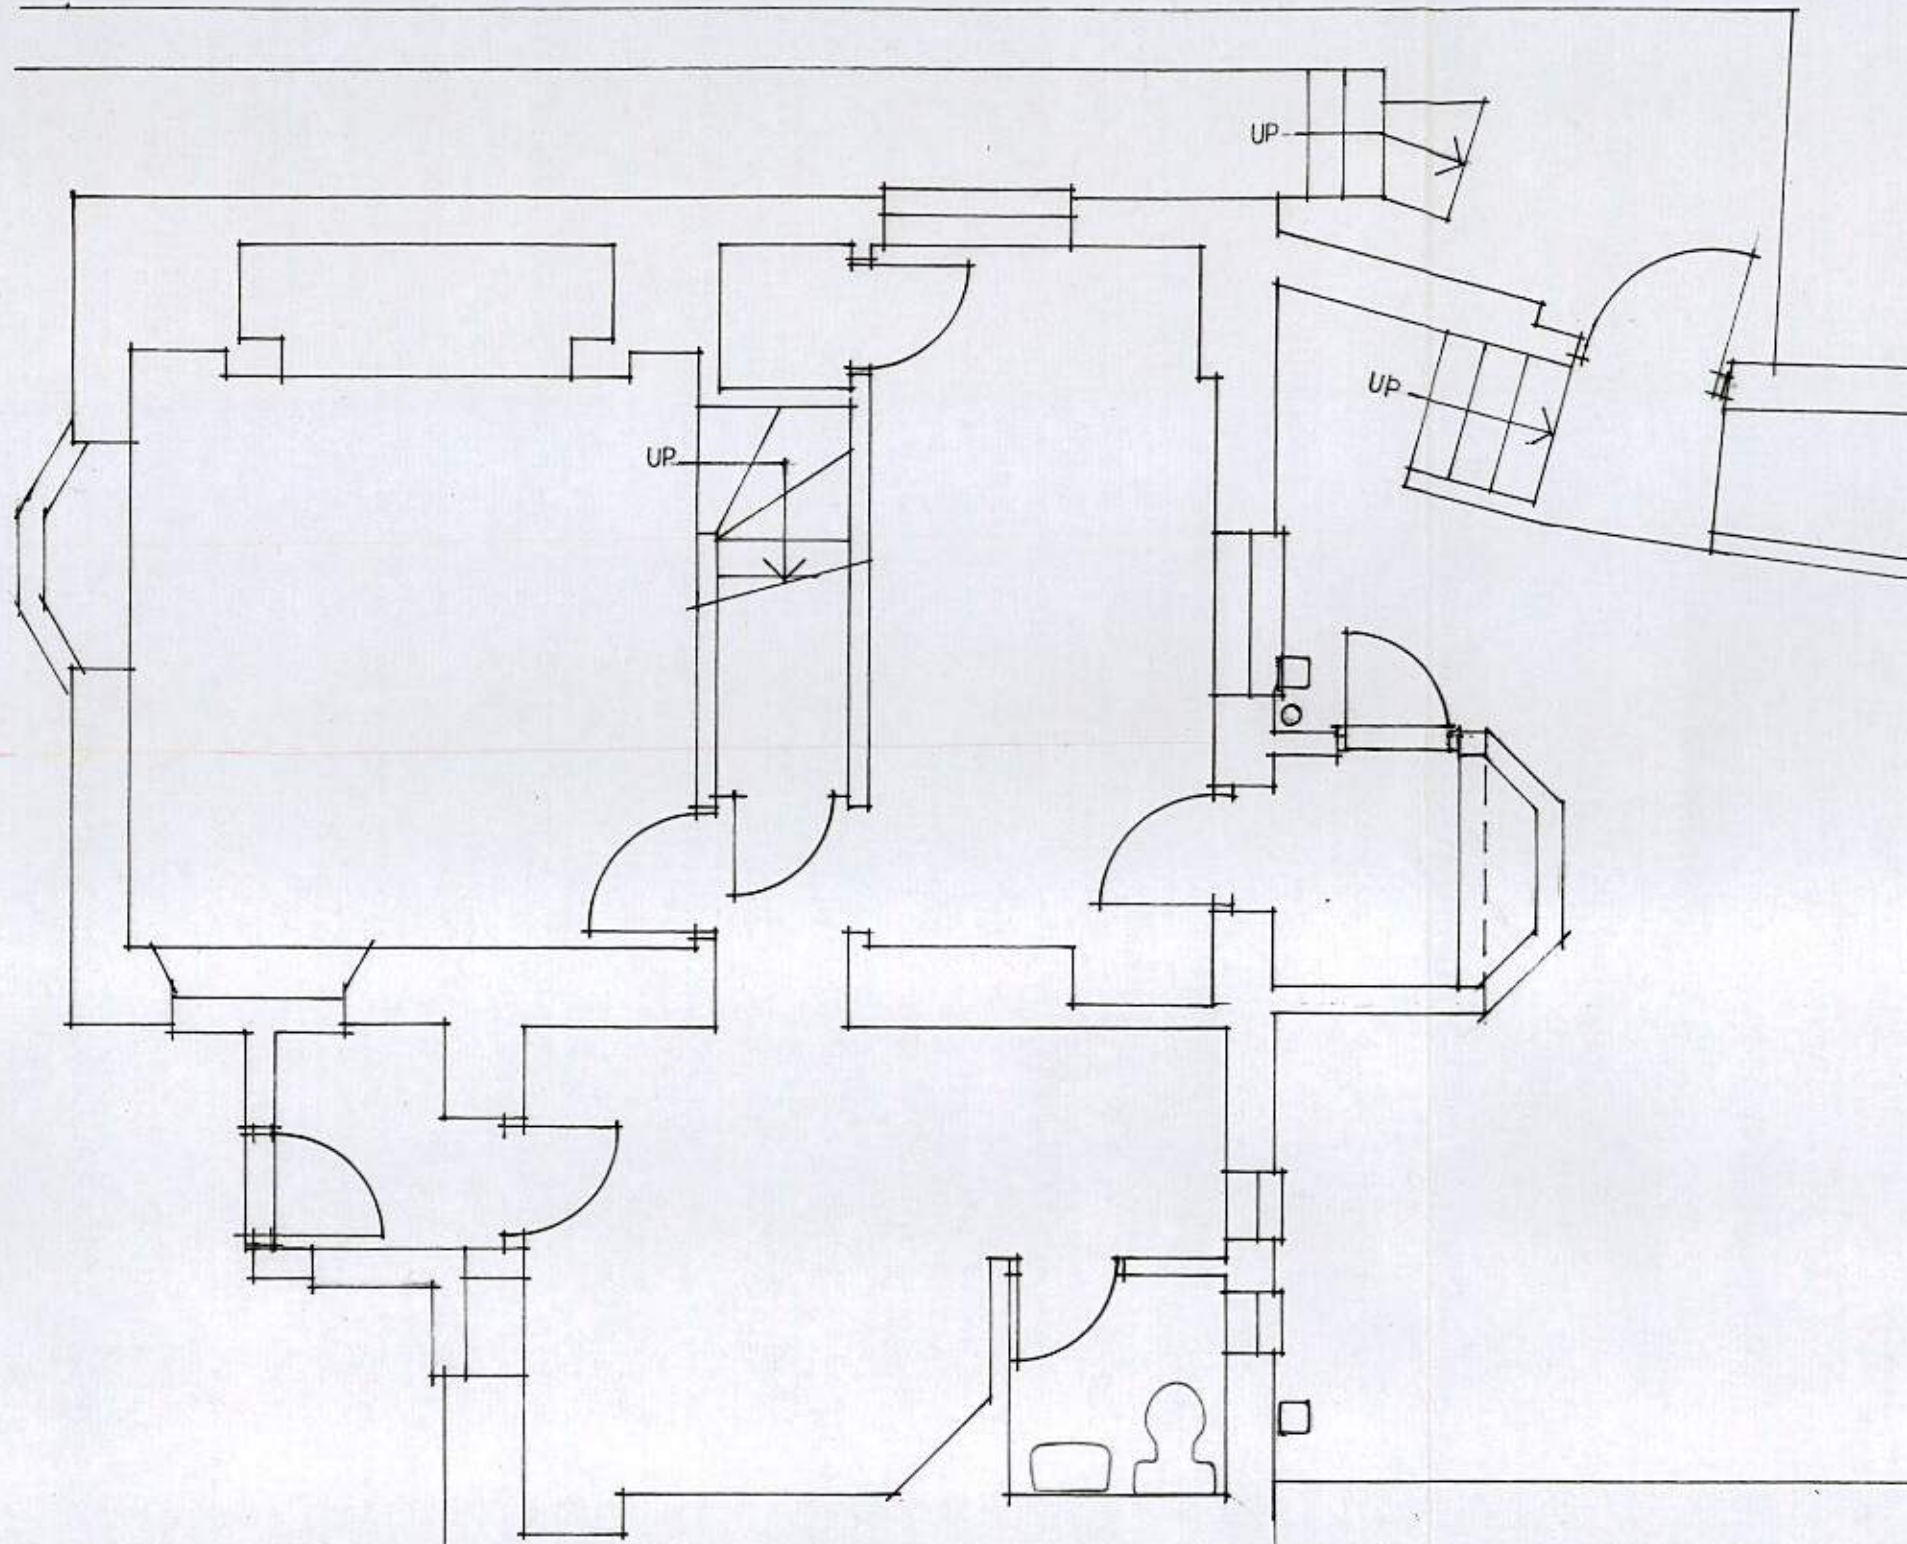
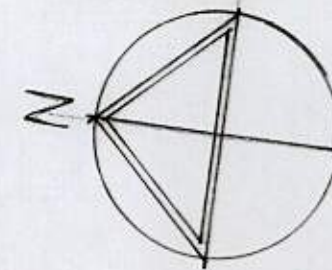


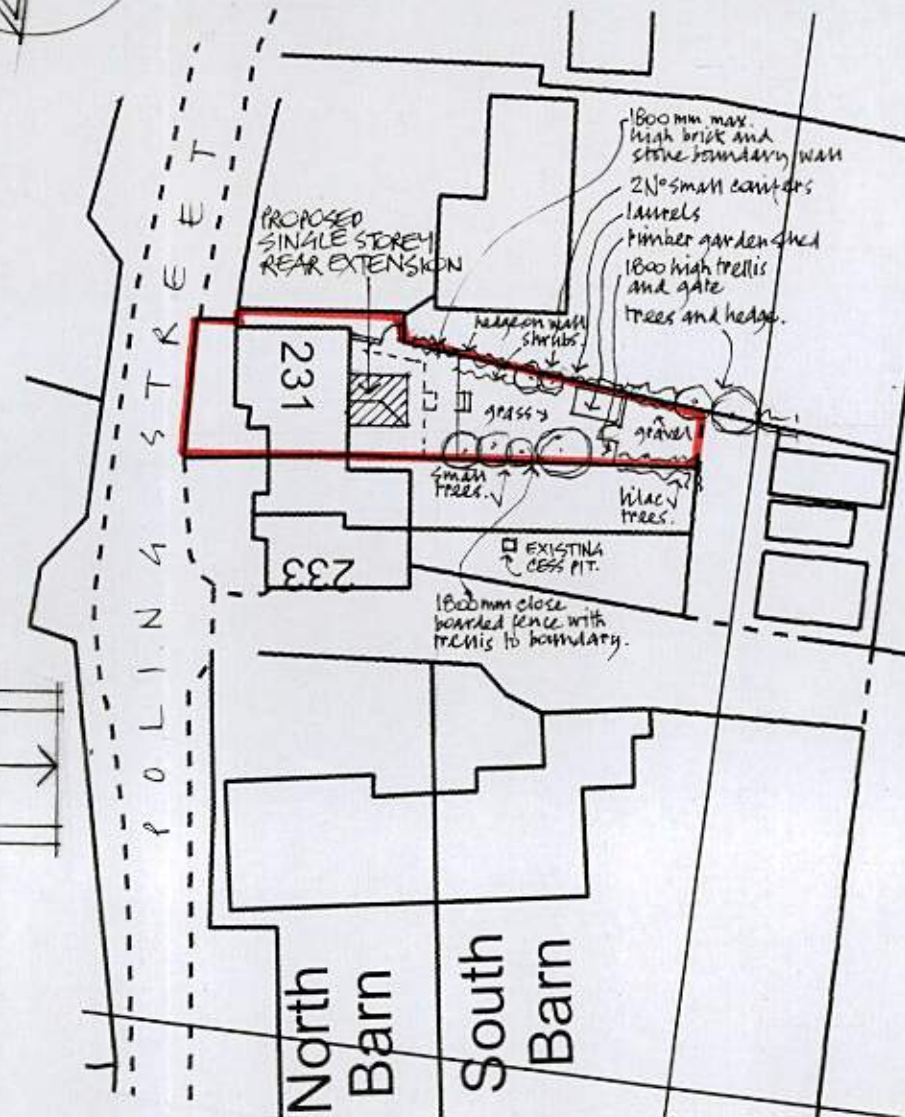


EXISTING GROUND FLOOR PLAN

1:50

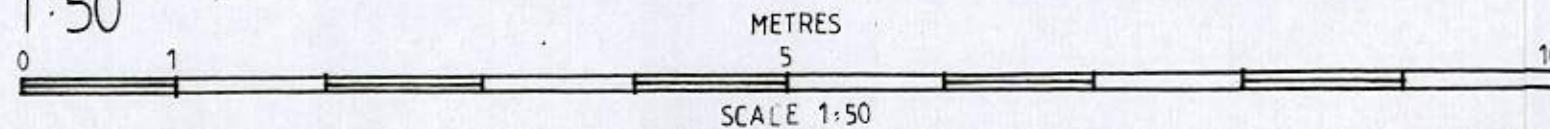

BLOCK PLAN
1:500

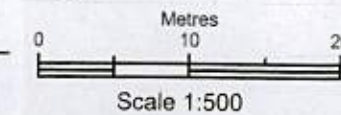

R & K Sartin
Architectural & Interior Design

4, Wheelwrights Close, Arundel, West Sussex, BN18 9TA
Tel: 01903 - 882283

SHEPHERDS COTTAGE
231 POLING STREET
POLING W. SUSSEX
BN18 9PU

EXISTING
GROUND FLOOR PLAN
& BLOCK PLAN

MAR. 2013
1:50
1:500

DRG. N°
2013/02/01