


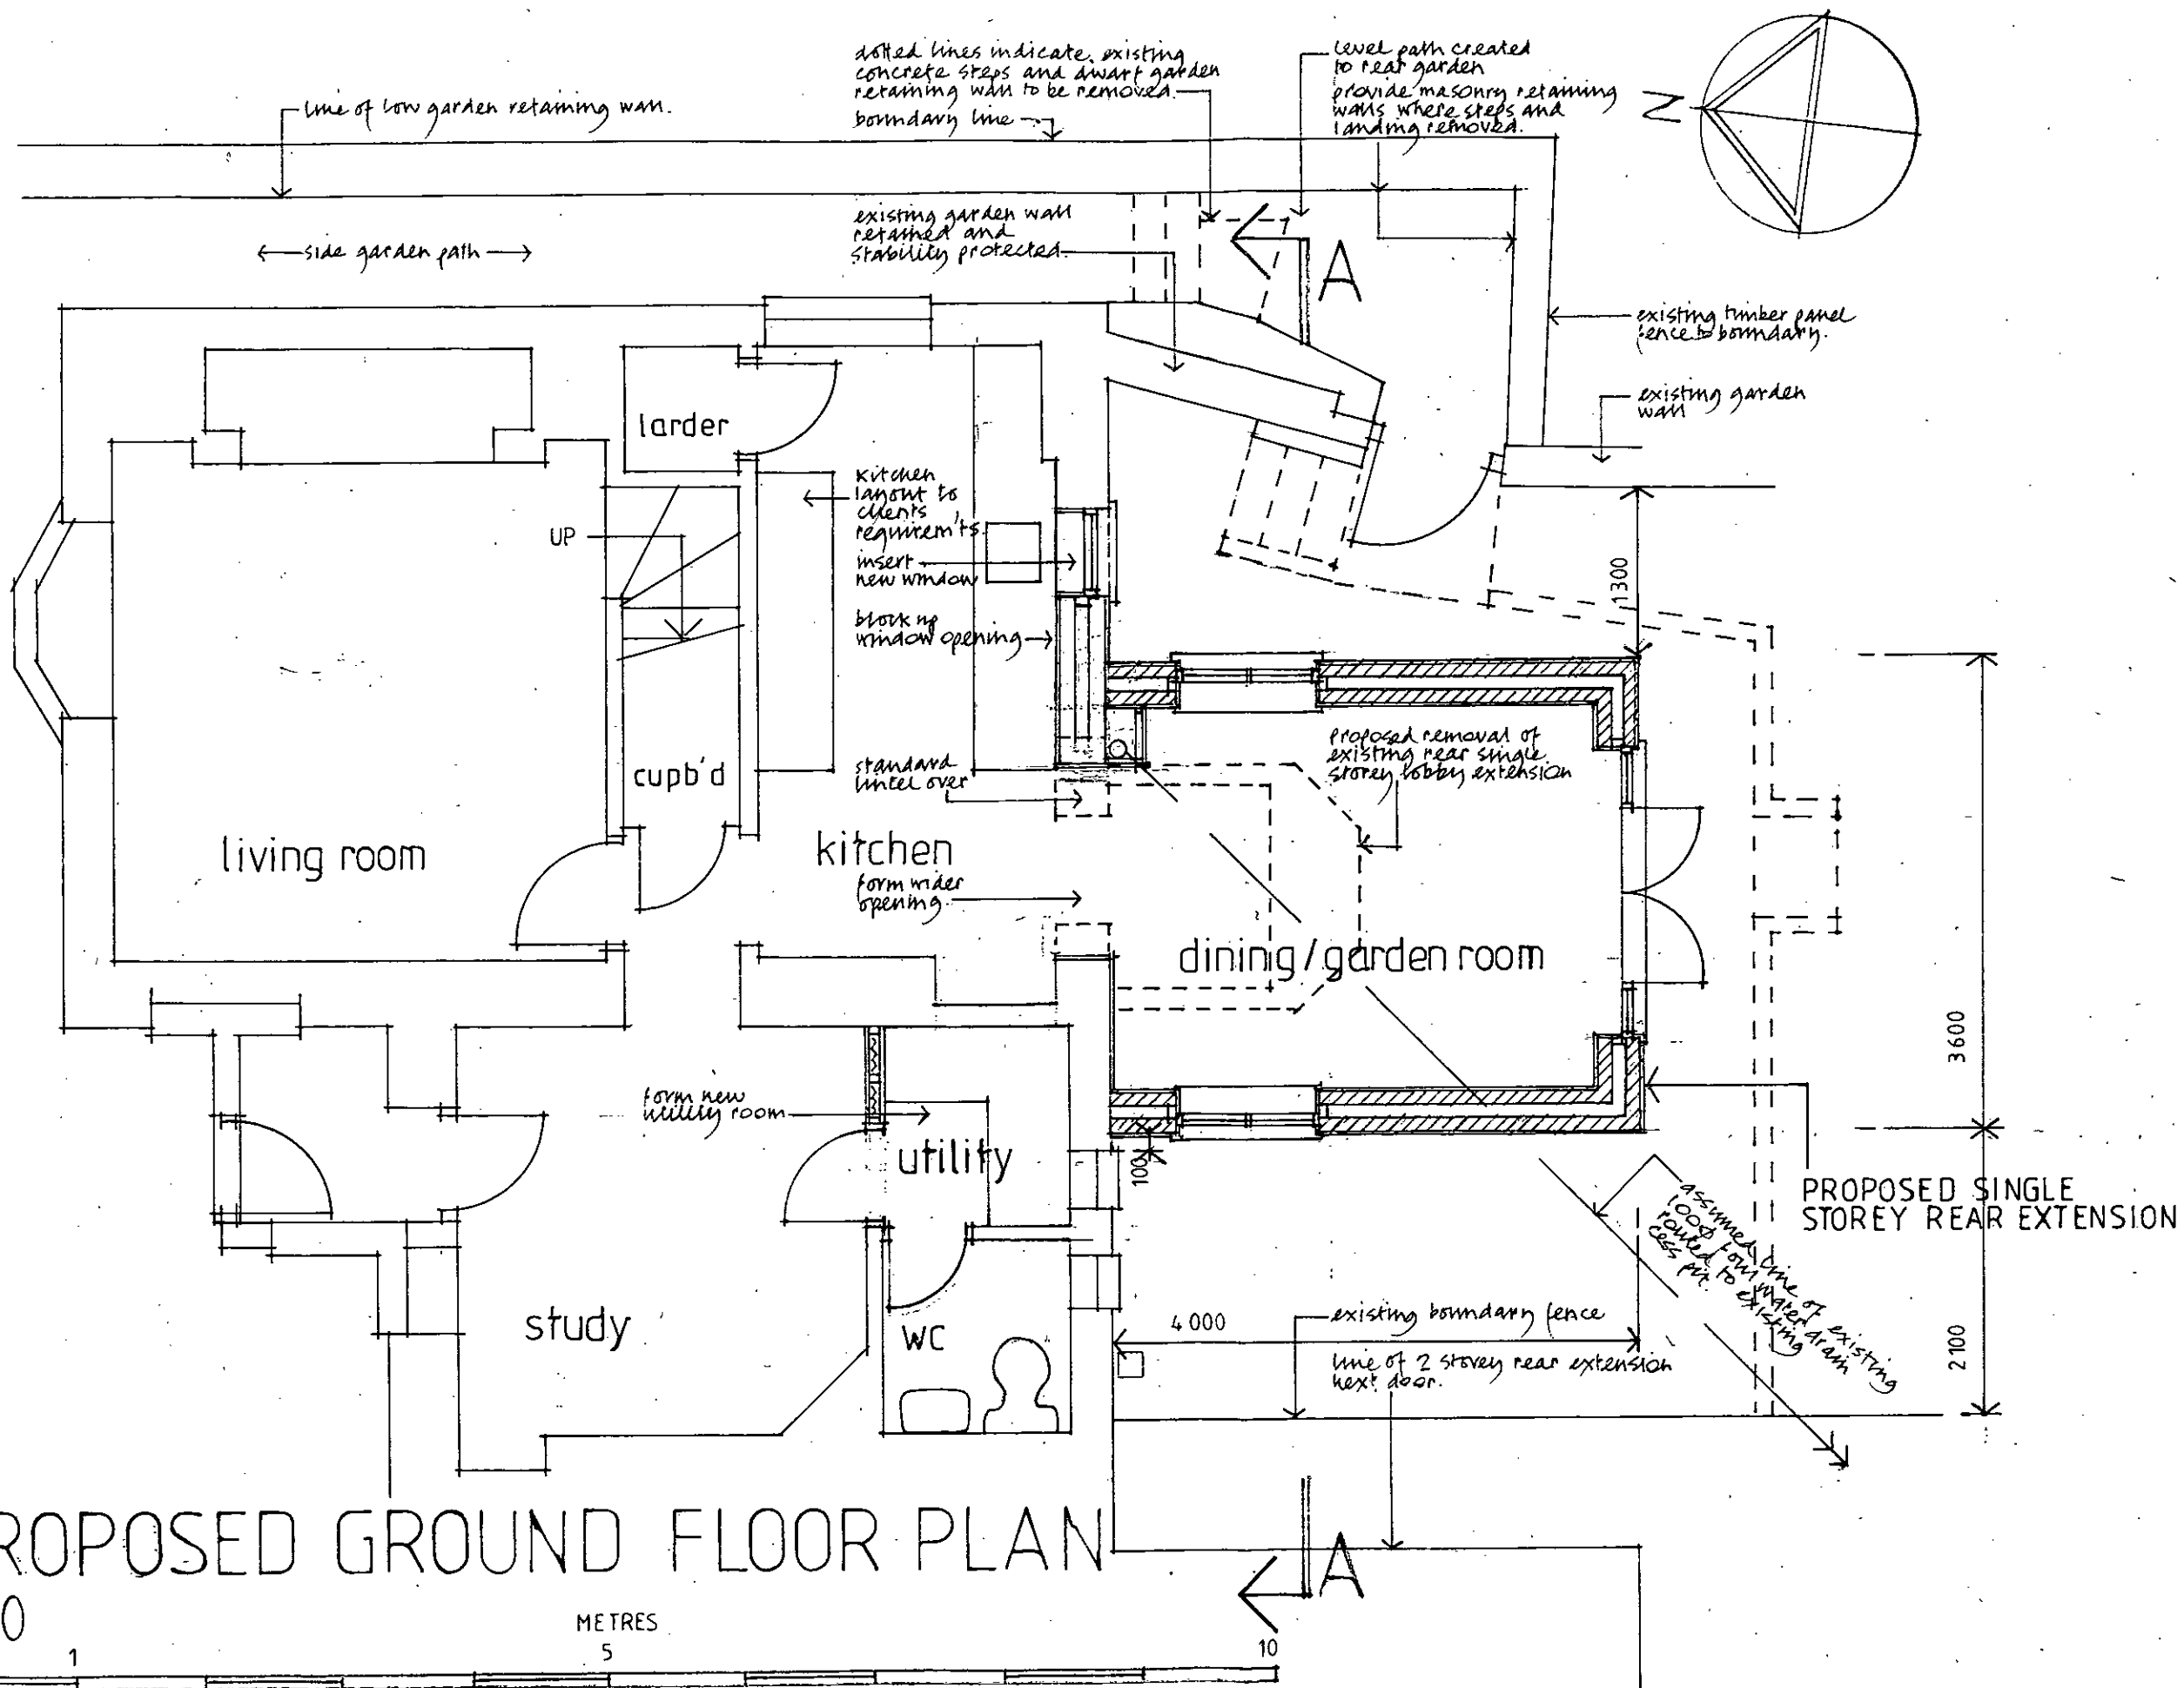

SHEPHERDS COTTAGE
231 POLING STREET
POLING W. SUSSEX
BN18 9PU

PROPOSED
GROUND FLOOR PLAN

MAR. 2013
1:50

DRG. N°
2013/02/02