

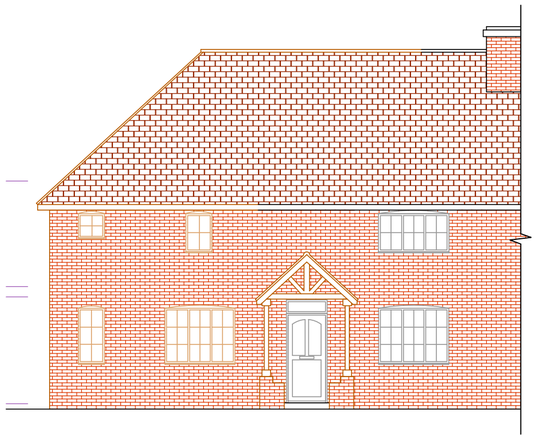


PROPOSED FRONT ELEVATION
North

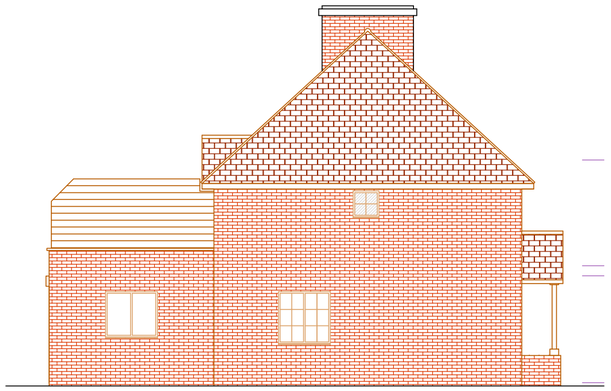


PROPOSED SIDE ELEVATION
East

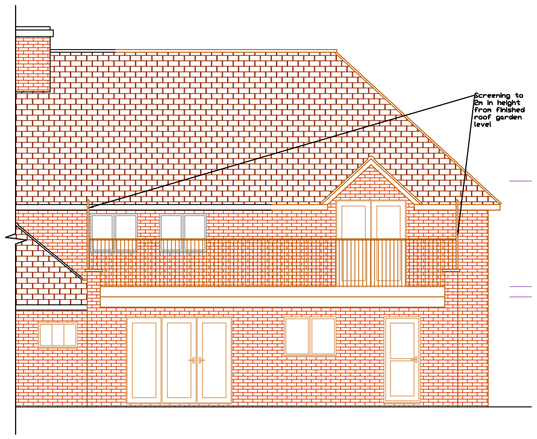


PROPOSED REAR ELEVATION
South


PROPOSED ELEVATIONS 1:100

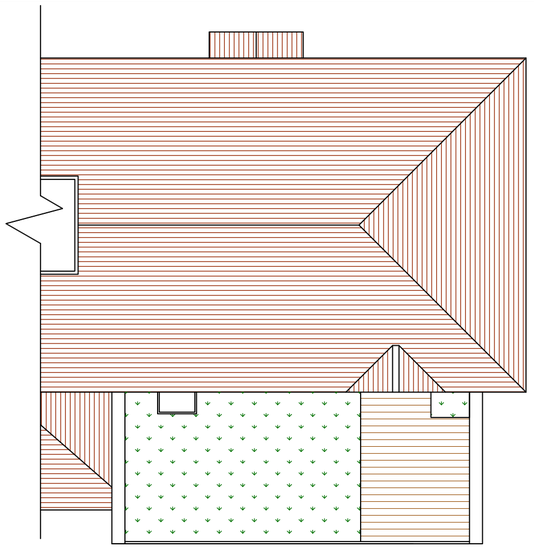

PROPOSED ROOF PLAN 1:100

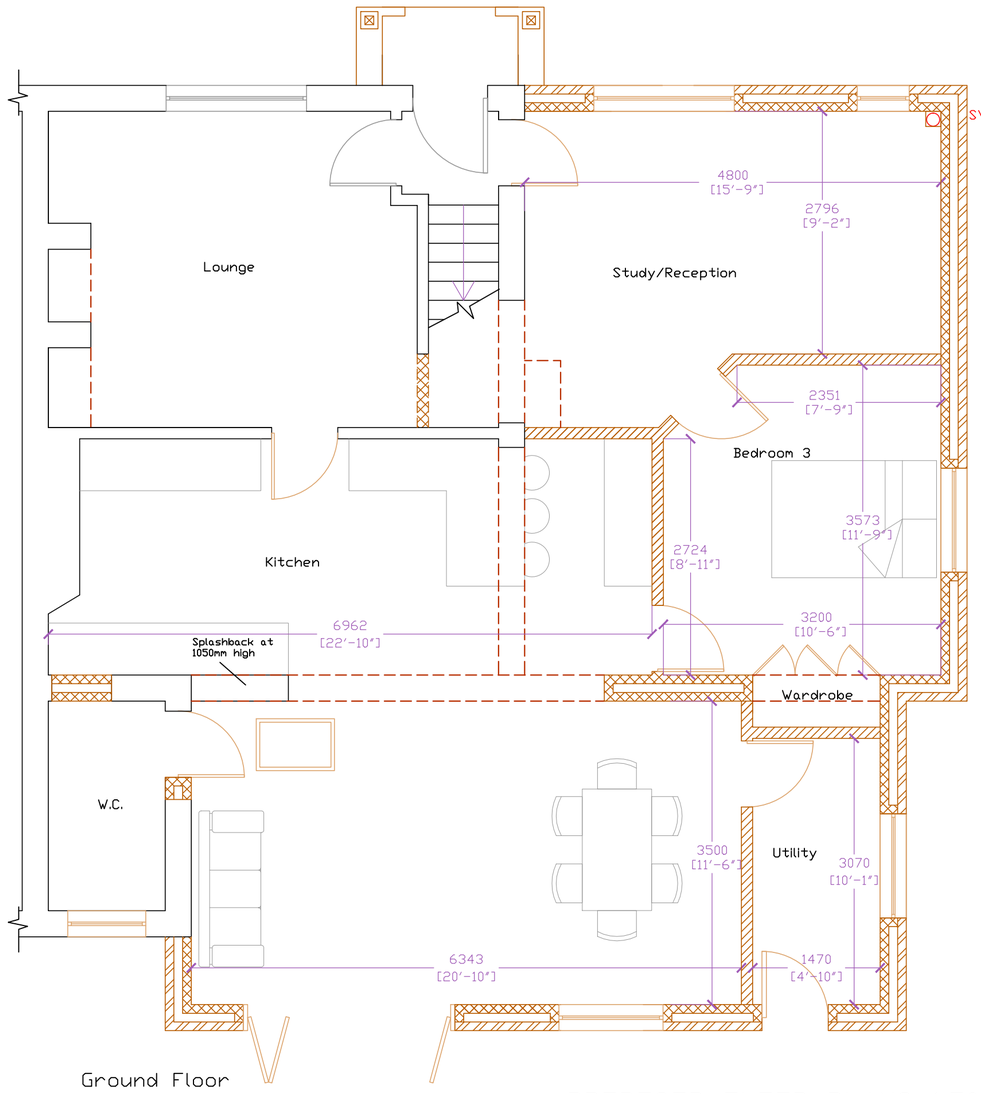


Ground Floor

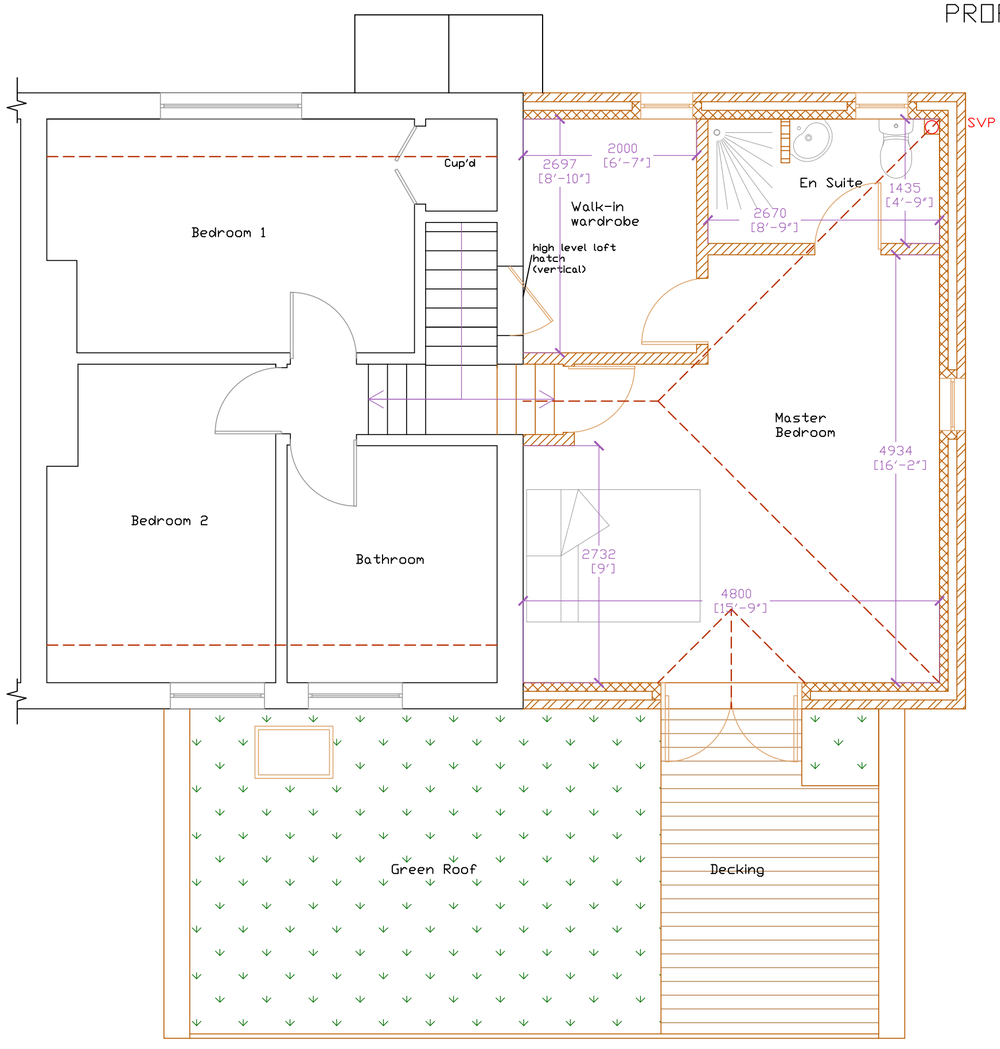

First Floor

PROPOSED FLOOR PLANS 1:50

N

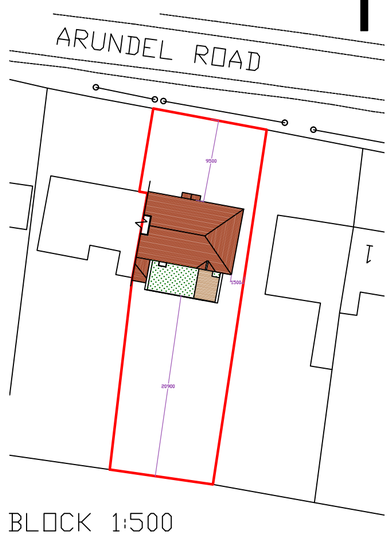

BLOCK 1:500

All dimensions to be checked on site prior to commencement of work, except for planning purposes.

This drawing is the copyright of
CALDOTEC LTD
and may not be copied, altered or reproduced in any way without written authority.

CALDOTEC LTD
11 THE PARADE
WILLOWHAYNE CRESCENT
EAST PRESTON
WEST SUSSEX
BN16 1NS
Telephone
01903 859176

PROPOSED FLOOR PLANS, ELEVATIONS, ROOF PLAN & BLOCK
3 Arundel Road
Poling
West Sussex
BN18 9PW

CLIENT Mr & Mrs Lashwood

R6	Planning amendments	RM	20/03/15
R5	Planning amendments	RM	18/02/15
R4	Planning amendments	RM	13/01/15
R3	Client amendments	RM	02/12/14
R2	Additional bedroom	KD	21/11/14
R1	Client Amendments	KD	05/11/14
Issue	Details	By	Date

SCALE AS SHOWN on A2
DATE 20/03/15
DRAWING NUMBER 14041/02R6

ARUN DISTRICT COUNCIL PO/41/4HH