GROUND FLOOR
Scale 1:50

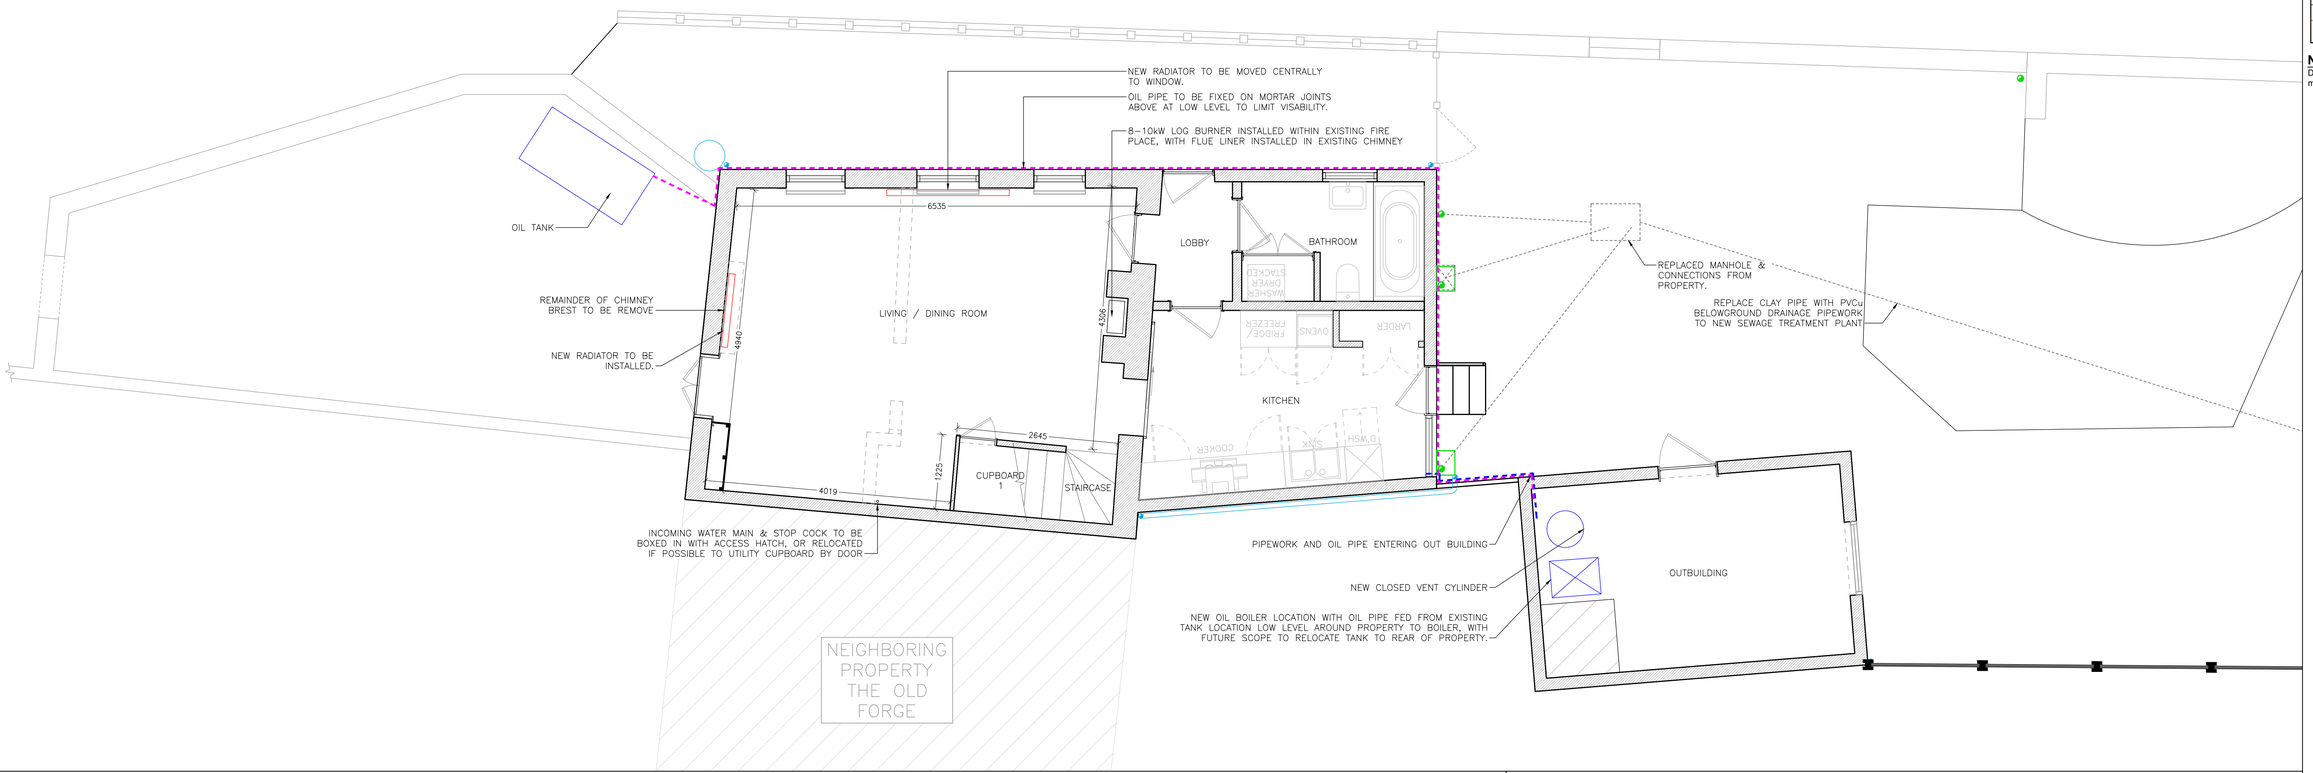

FIRST FLOOR
Scale 1:50

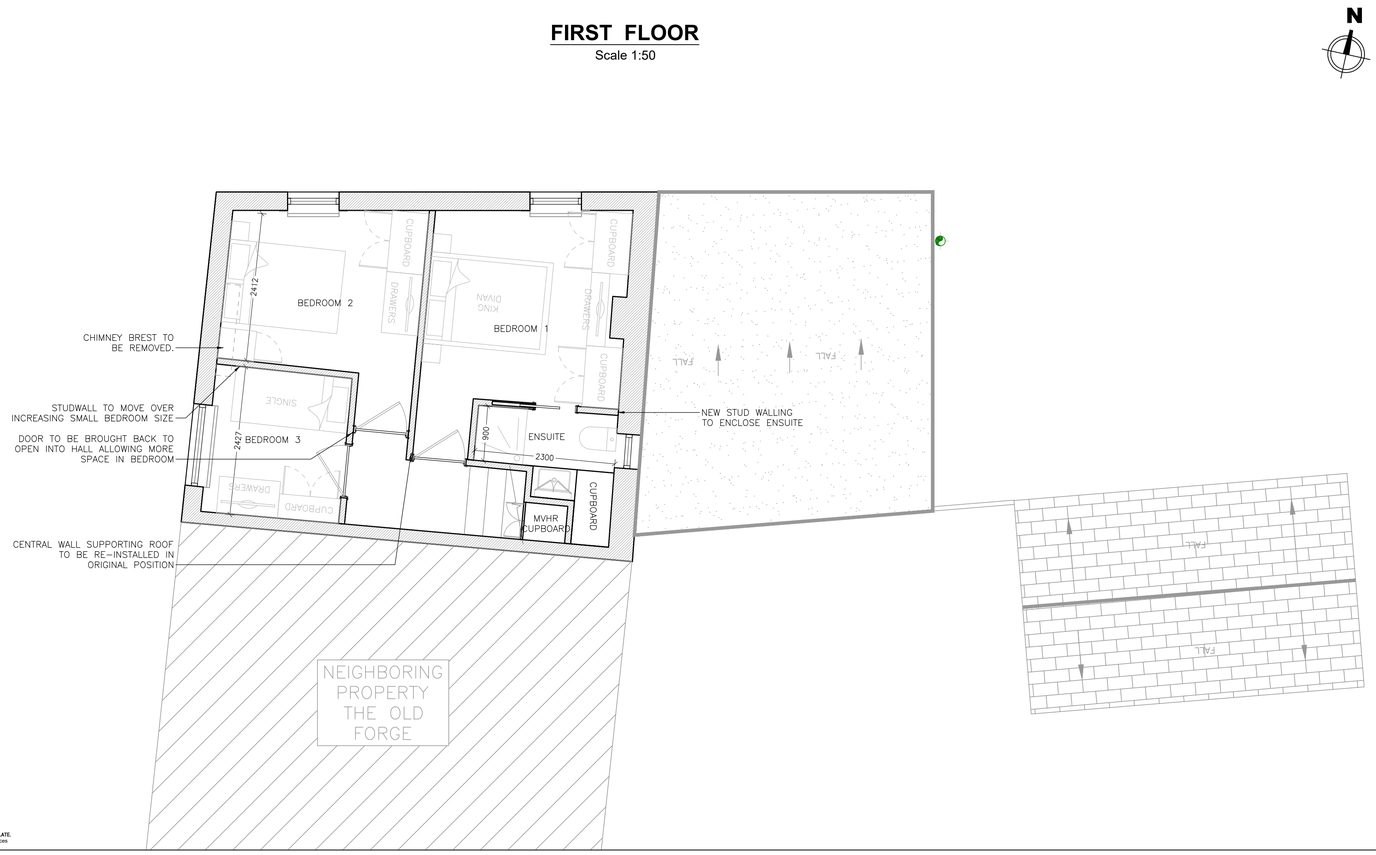

ROOF
Scale 1:100

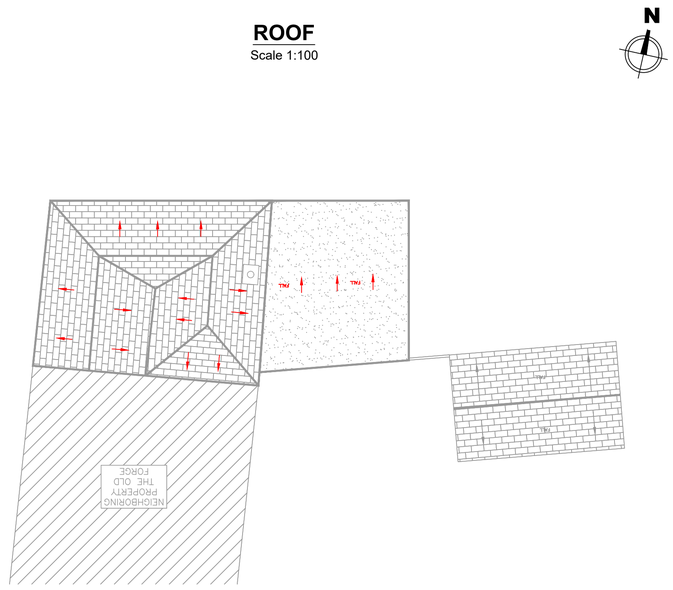

KEY PLAN
Scale 1:2500

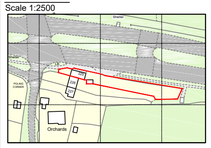

NOTES
Dimensions are taken from ordnance survey and may vary onsite.

Rev	Description	Chk'd	Date
P1	Issued for approval	DP	04/03/21

Client
David Pannell

Project:
The Old Post Office, 225 Arundel Road, Poling, Arundel, West Sussex, BN18 9PP

Title:
Proposed Floor Plans

Drawn by:	Date created:	Scale:	Size:
D.Pannell	04/03/2021	1:50	A1

Drawing Number:	Revision
DPAN-020	P1

© DO NOT SCALE FROM THIS PRINT OR USE AS TEMPLATE.
Copyright of this drawing is reserved by DP Cad Services
ARUN DISTRICT COUNCIL PO/S/21/1

ELEVATION PLAN
NTS

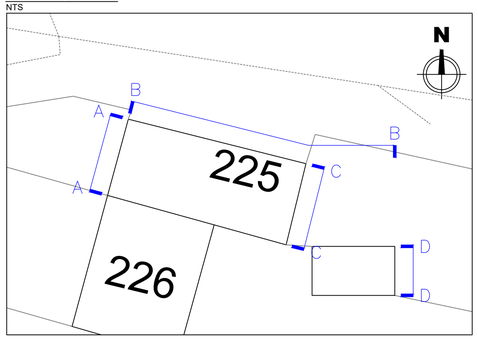

KEY PLAN
Scale 1:2500

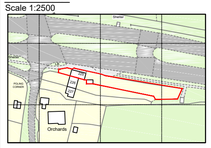

NOTES
Dimensions are taken from ordnance survey and may vary onsite.

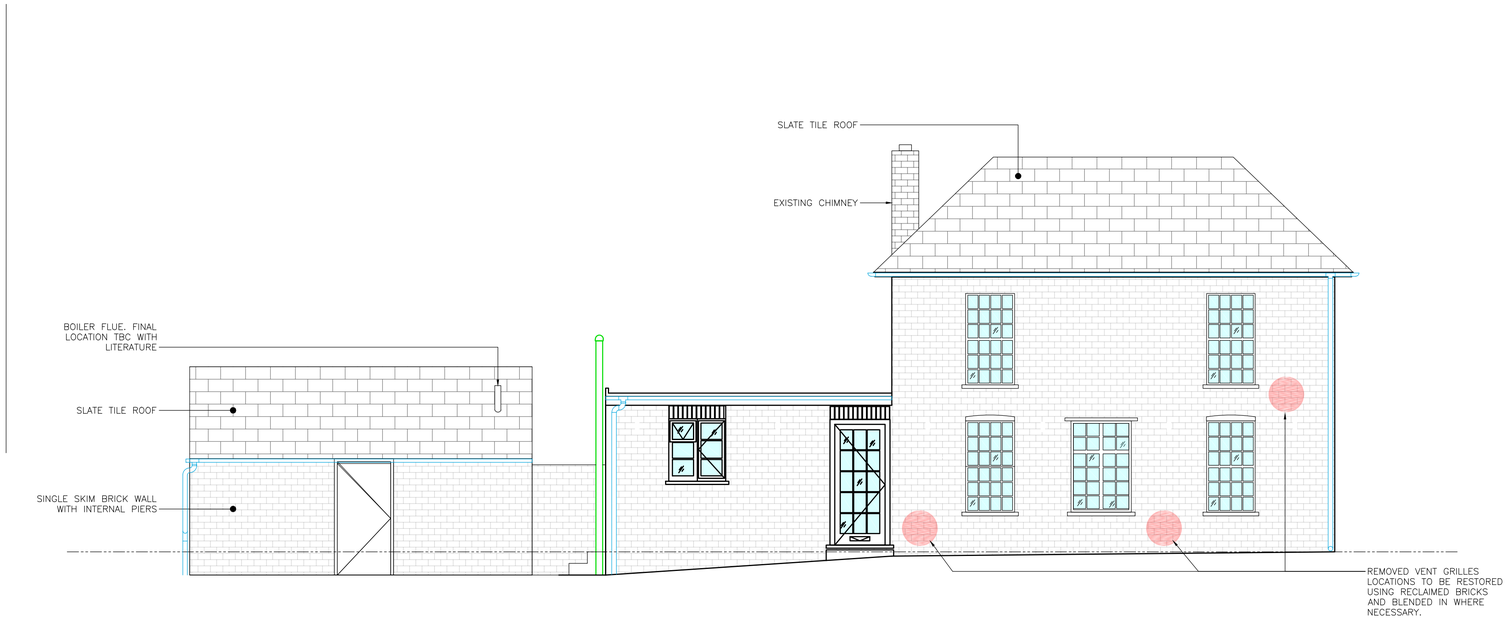

NORTH ELEVATION (ELEVATION B)
Scale 1:50

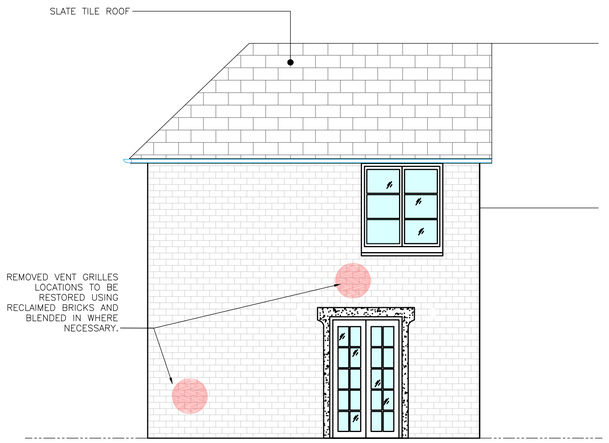

WEST ELEVATION (ELEVATION A)
Scale 1:50

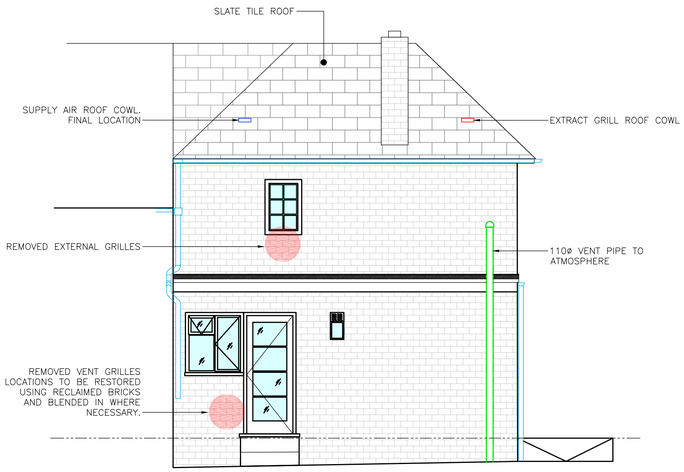

EAST ELEVATION (ELEVATION C)
Scale 1:50

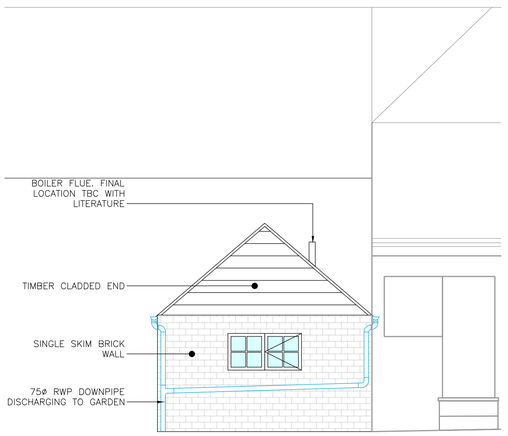

OUTBUILDING WEST ELEVATION (ELEVATION D)
Scale 1:50

Rev	Description	Chk'd	Date
P1	Issued for approval	DP	04/03/21

Client
David Pannell

Project:
The Old Post Office, 225 Arundel Road, Poling, Arundel, West Sussex, BN18 9PP

Title:
Proposed External Elevations

Drawn by:	Date created:	Scale:	Size:
D.Pannell	04/03/2021	1:50	A1

Drawing Number: DPAN-021
Revision: P1

© DO NOT SCALE FROM THIS PRINT OR USE AS TEMPLATE.
Copyright of this drawing is reserved by DP Cad Services

ELEVATION PLAN
NTS

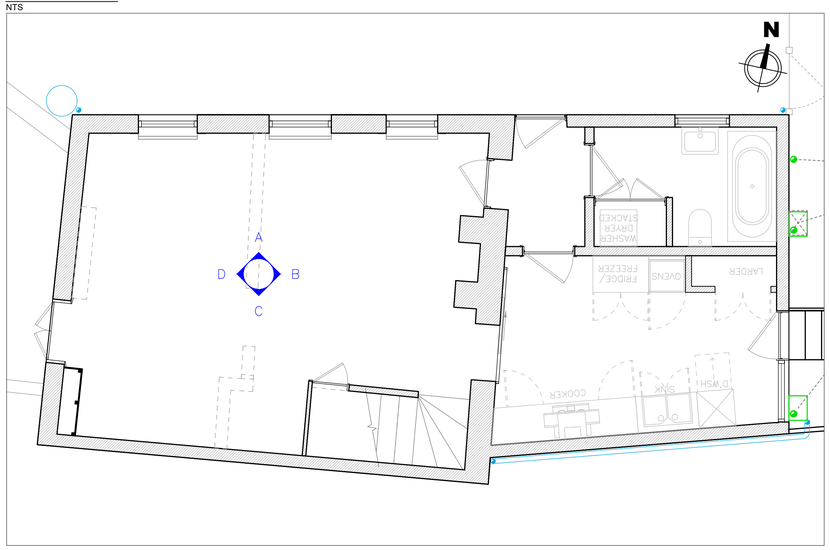

KEY PLAN
Scale 1:2500

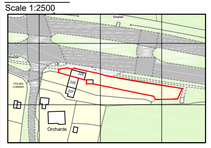

NOTES
Dimensions are taken from ordnance survey and may vary onsite.

COMBINED LIVING & DINING ROOM ELEVATIONS

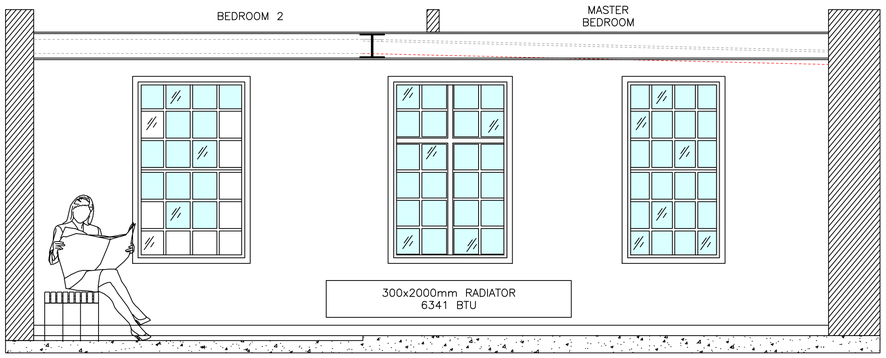

ELEVATION A
Scale 1:25

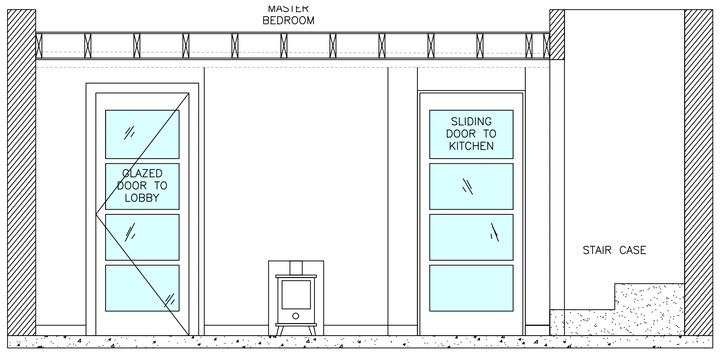

ELEVATION B
Scale 1:25

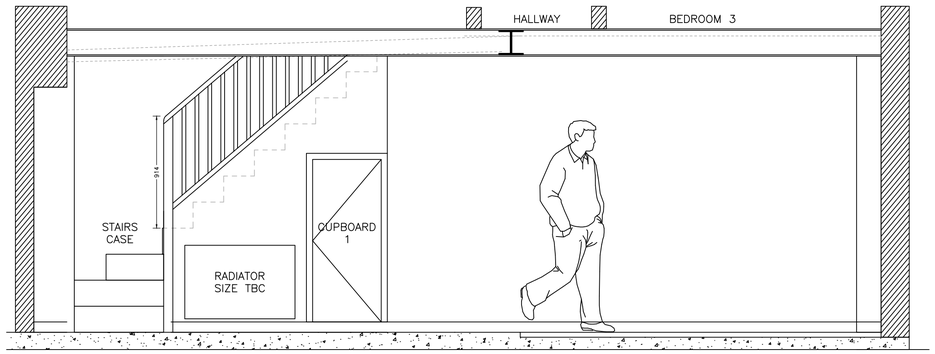

ELEVATION C
Scale 1:25

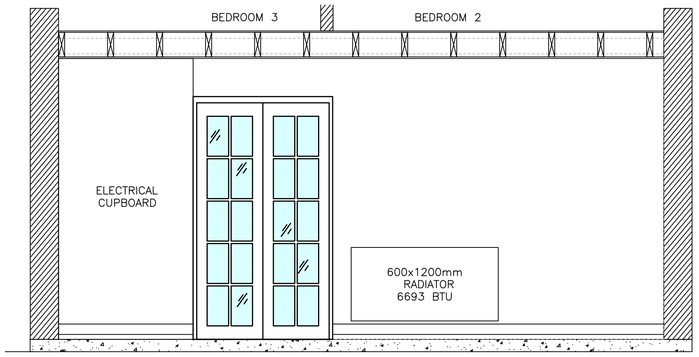

ELEVATION D
Scale 1:25

Rev	Description	Chk'd	Date
P1	Issued for approval	DP	04/03/21

Client
David Pannell

Project:
The Old Post Office, 225 Arundel Road, Poling, Arundel, West Sussex, BN18 9PP

Title:
Proposed Internal Elevations

Drawn by:	Date created:	Scale:	Size:
D.Pannell	04/03/2021	1:50	A1

Drawing Number:	Revision
DPAN-022	P1

© DO NOT SCALE FROM THIS PRINT OR USE AS TEMPLATE.
Copyright of this drawing is reserved by DP Cad Services
ARUN DISTRICT COUNCIL PO/5/21A