

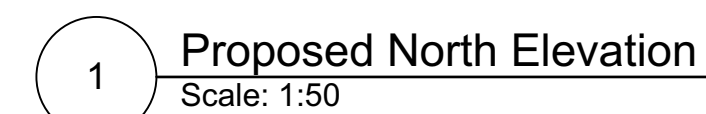


A - Vertical Black Stained/Charred Timber Cladding
B - Pre-Weathered Zinc
C - PPC Aluminium Framed Fenestration
D - Living Roof
E - Vertical Natural Finish Timber Cladding
F - Clay Plain Tiles
G - Flint

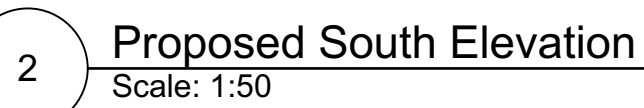

Date	No.	Issue Notes
------	-----	-------------

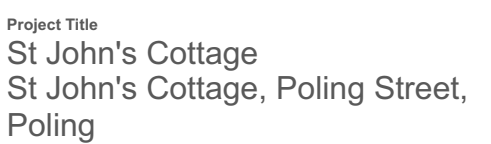

Sheet Title
Proposed Elevations

Sheet Scale AS NOTED	Drawn By
-------------------------	----------

Total Sheets 8	Reviewed By
-------------------	-------------

Project No.
1012
Drawing Sheet No.

Status
PLANNING