MATERIAL SCHEDULE

A - Vertical Black Stained/Charred Timber Cladding
B - Pre-Weathered Zinc
C - PPC Aluminium Framed Fenestration
D - Living Roof
E - Vertical Natural Finish Timber Cladding
F - Clay Plain Tiles
G - Flint

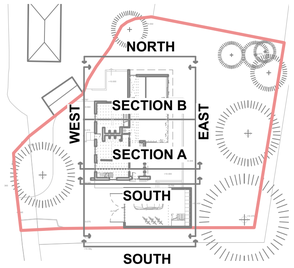

3 ELEVATION LEGEND
Scale: 1:500

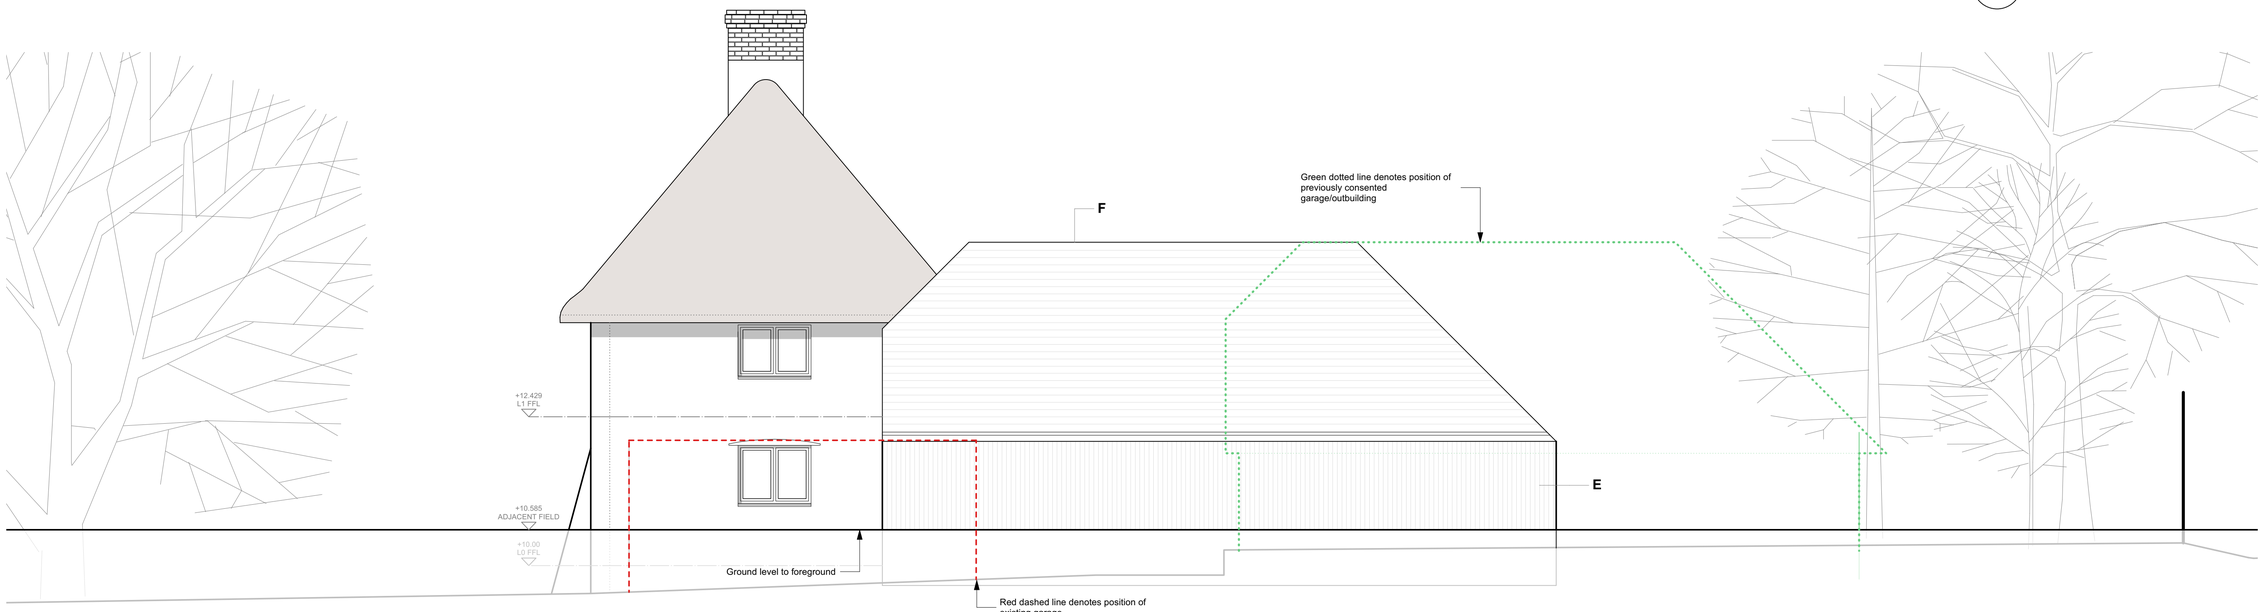

2 Proposed South Elevation
Scale: 1:50

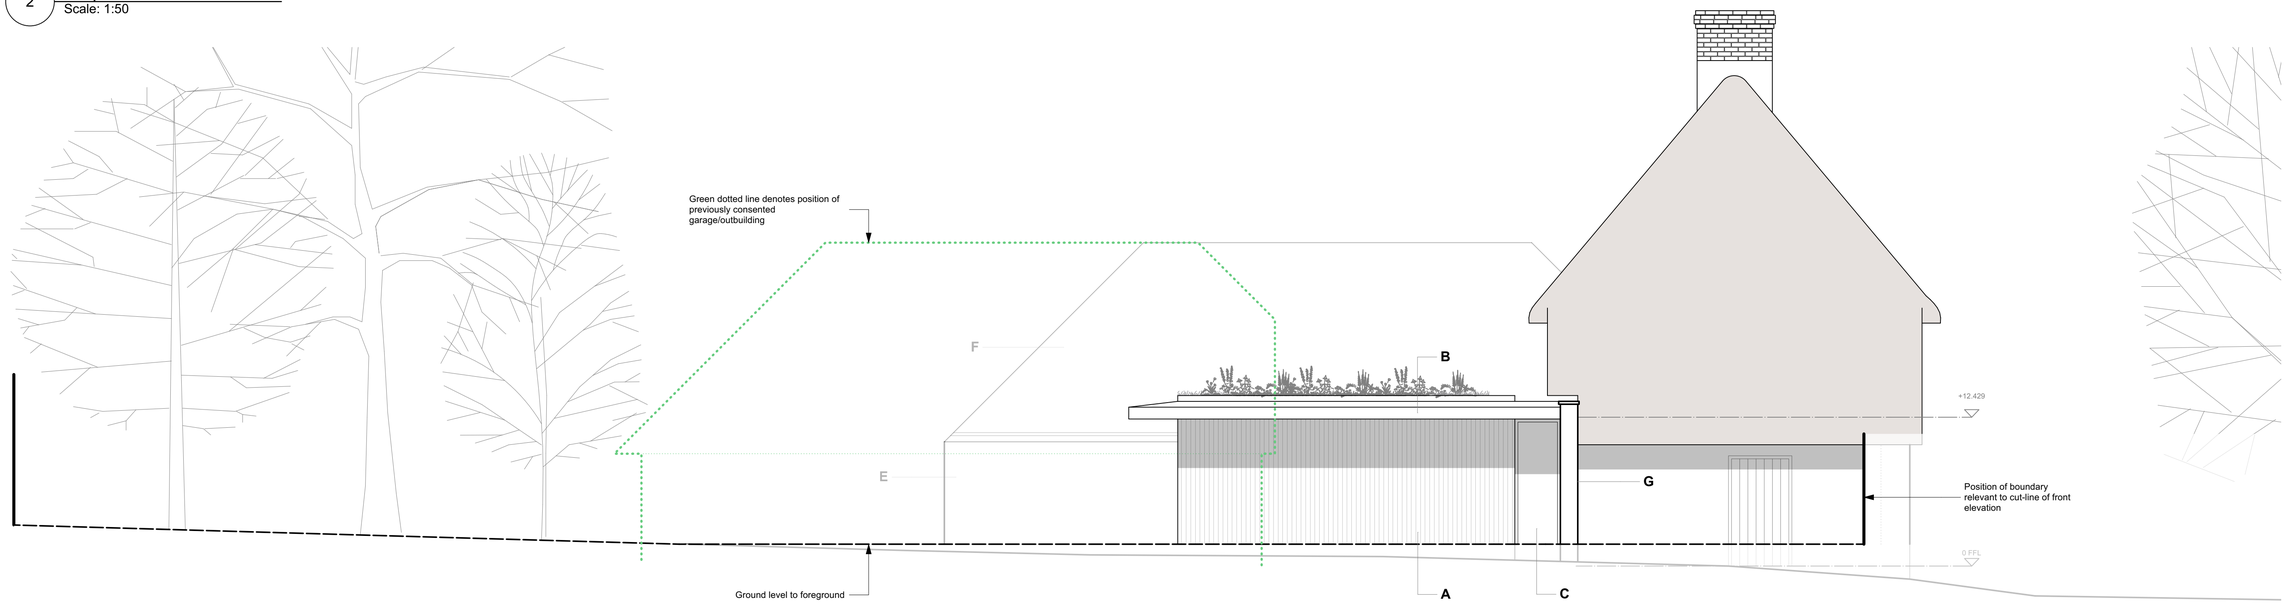

1 Proposed North Elevation
Scale: 1:50

Date	No.	Revision Notes

Date	No.	Issue Notes

0 1 1 2 2 3 M

Project Title
St John's Cottage
St John's Cottage, Poling Street, Poling

Sheet Title
Proposed Elevations

Sheet Scale
AS NOTED

Drawn By

Total Sheets
8

Reviewed By

Project No.
1012

Drawing Sheet No.
302

Status
PLANNING

ARUN DISTRICT COUNCIL PO/7/22/L