


 SITE
BOUNDARY

Ordnance Survey 0100031673
©Crown copyright and database rights
2021



Figured dimensions only are to be used.
© This drawing is the sole copyright of
BOHER ARCHITECTURE LIMITED.
Any discrepancies between this drawing and other
information shall be reported to the Architect.
MODIFICATIONS to be made solely on
ORIGINAL MAGNETIC MEDIA.

REF'S:
CIB file: Location: Size: A4
REV: DATE: REVISION: BY: RWW:

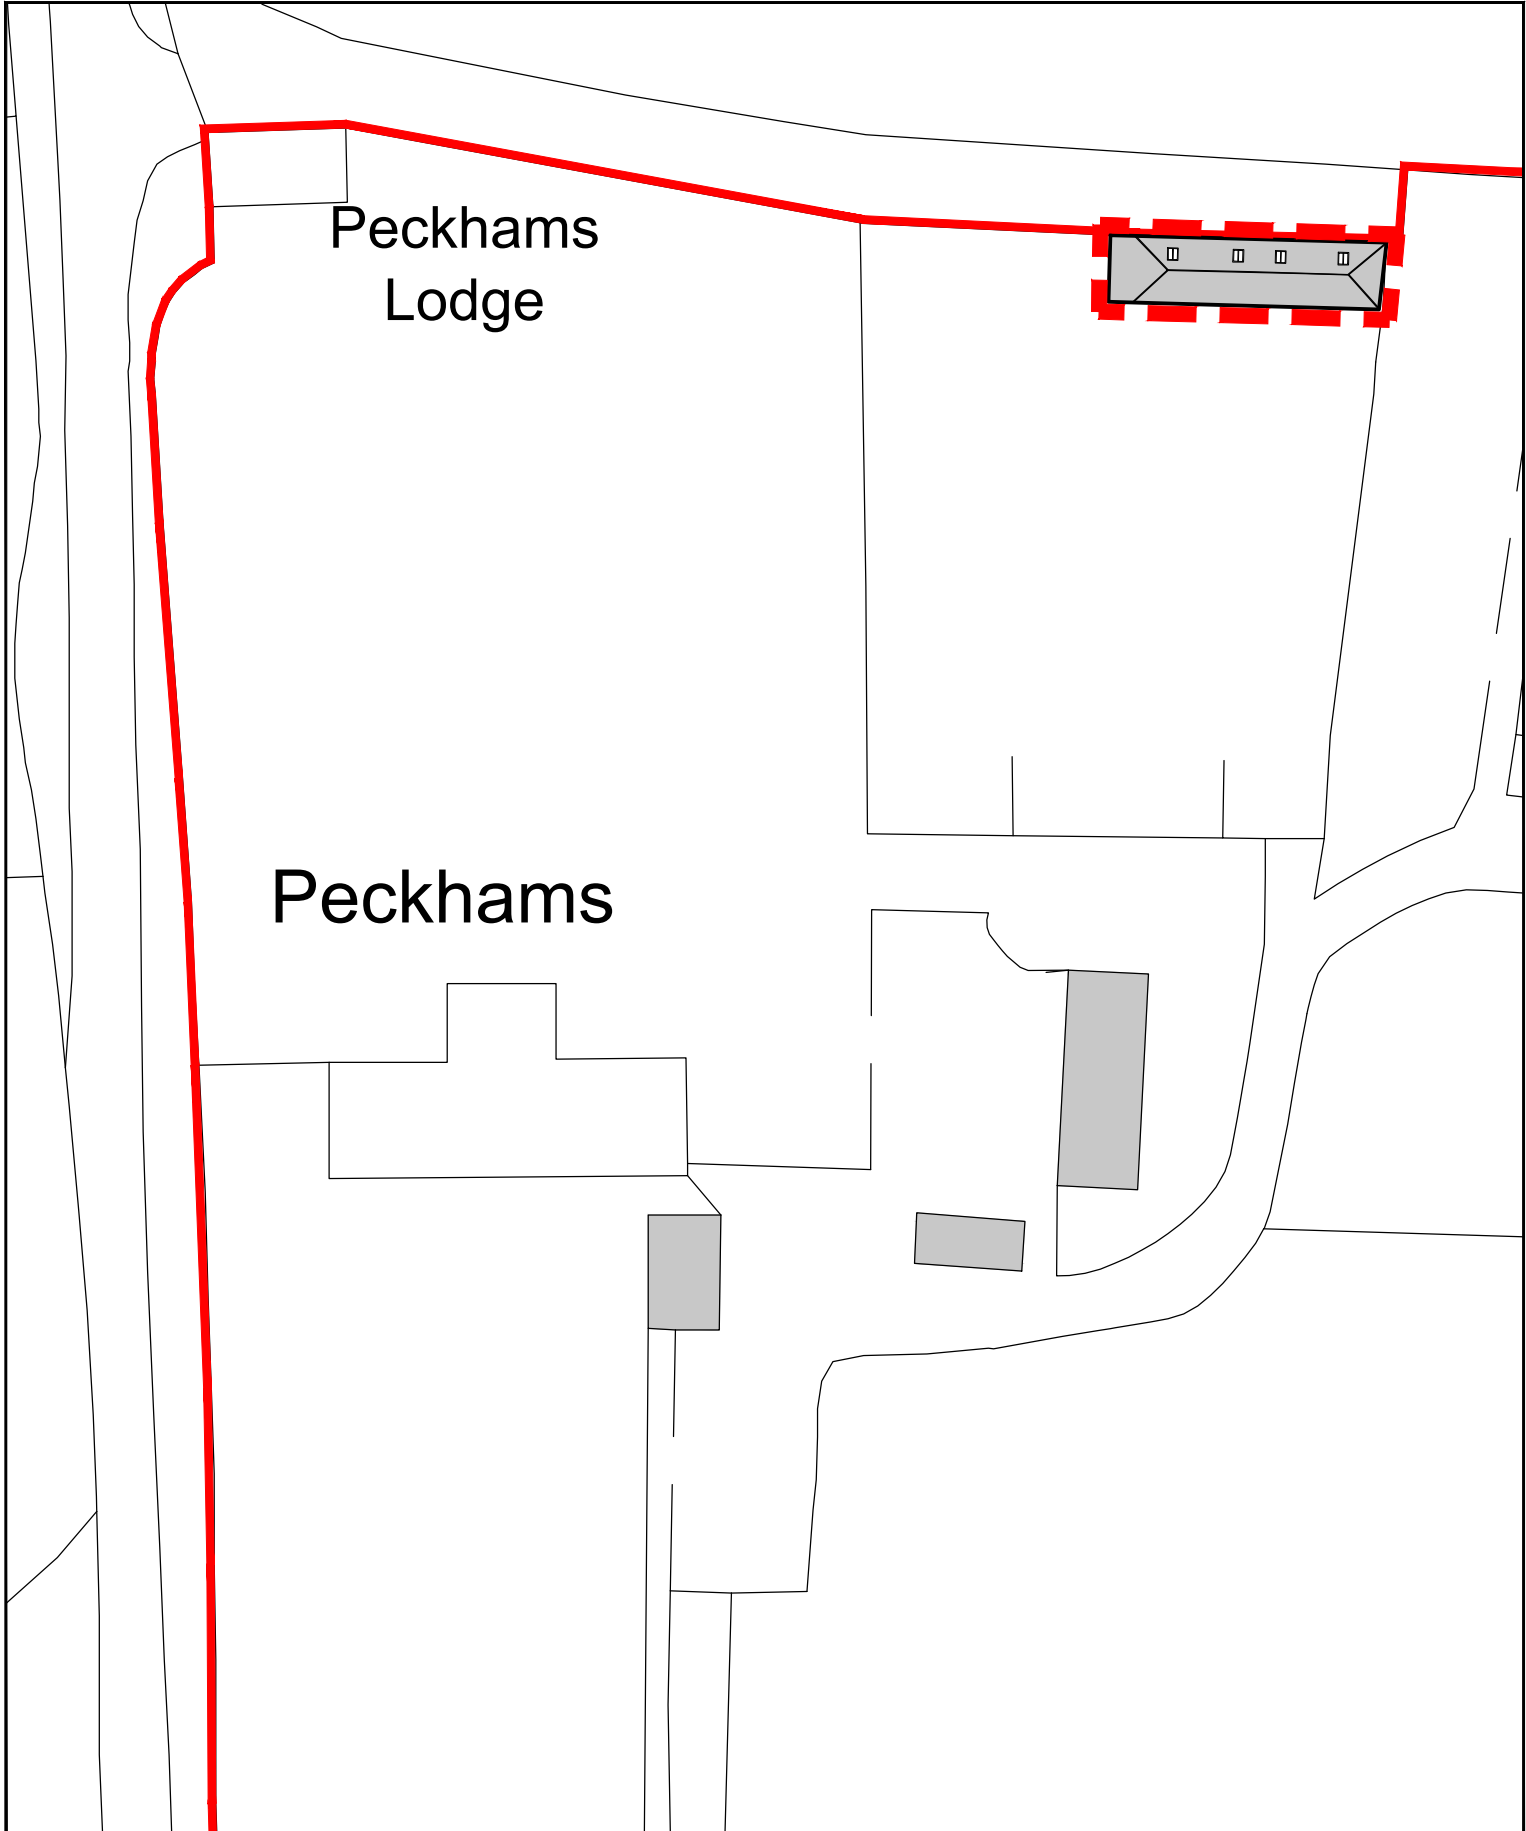

CLIENT	PROJECT	TITLE	STATUS	DRAWN BY	REVIEWED BY	
Mr & Mrs Champman	Peckhams Poling Street Poling BN18 9PT	Block Plan	Planning	CB	CB	01730 816336 07949 682974 info@boherarchitecture.com www.boherarchitecture.com
ARUN DISTRICT COUNCIL PO/8/21/L			DATE	SCALE	A4 DRAWING NUMBER	
			June 2021	1:500	1460 P 003	Challenger House, Rumbolds Hill Midhurst, GU29 9BY

