


Scale 1:1250
0 10 20 30 40 50 metres

 SITE
BOUNDARY

Ordnance Survey 0100031673
©Crown copyright and database rights
2021

Figured dimensions only are to be used.
© This drawing is the sole copyright of
BOHER ARCHITECTURE LIMITED.
Any discrepancies between this drawing and other
information shall be reported to the Architect.
MODIFICATIONS to be made solely on
ORIGINAL MAGNETIC MEDIA.

REF'S:
CIB file: Location: Size: M
REV: DATE: REVISION: BY: RVW:

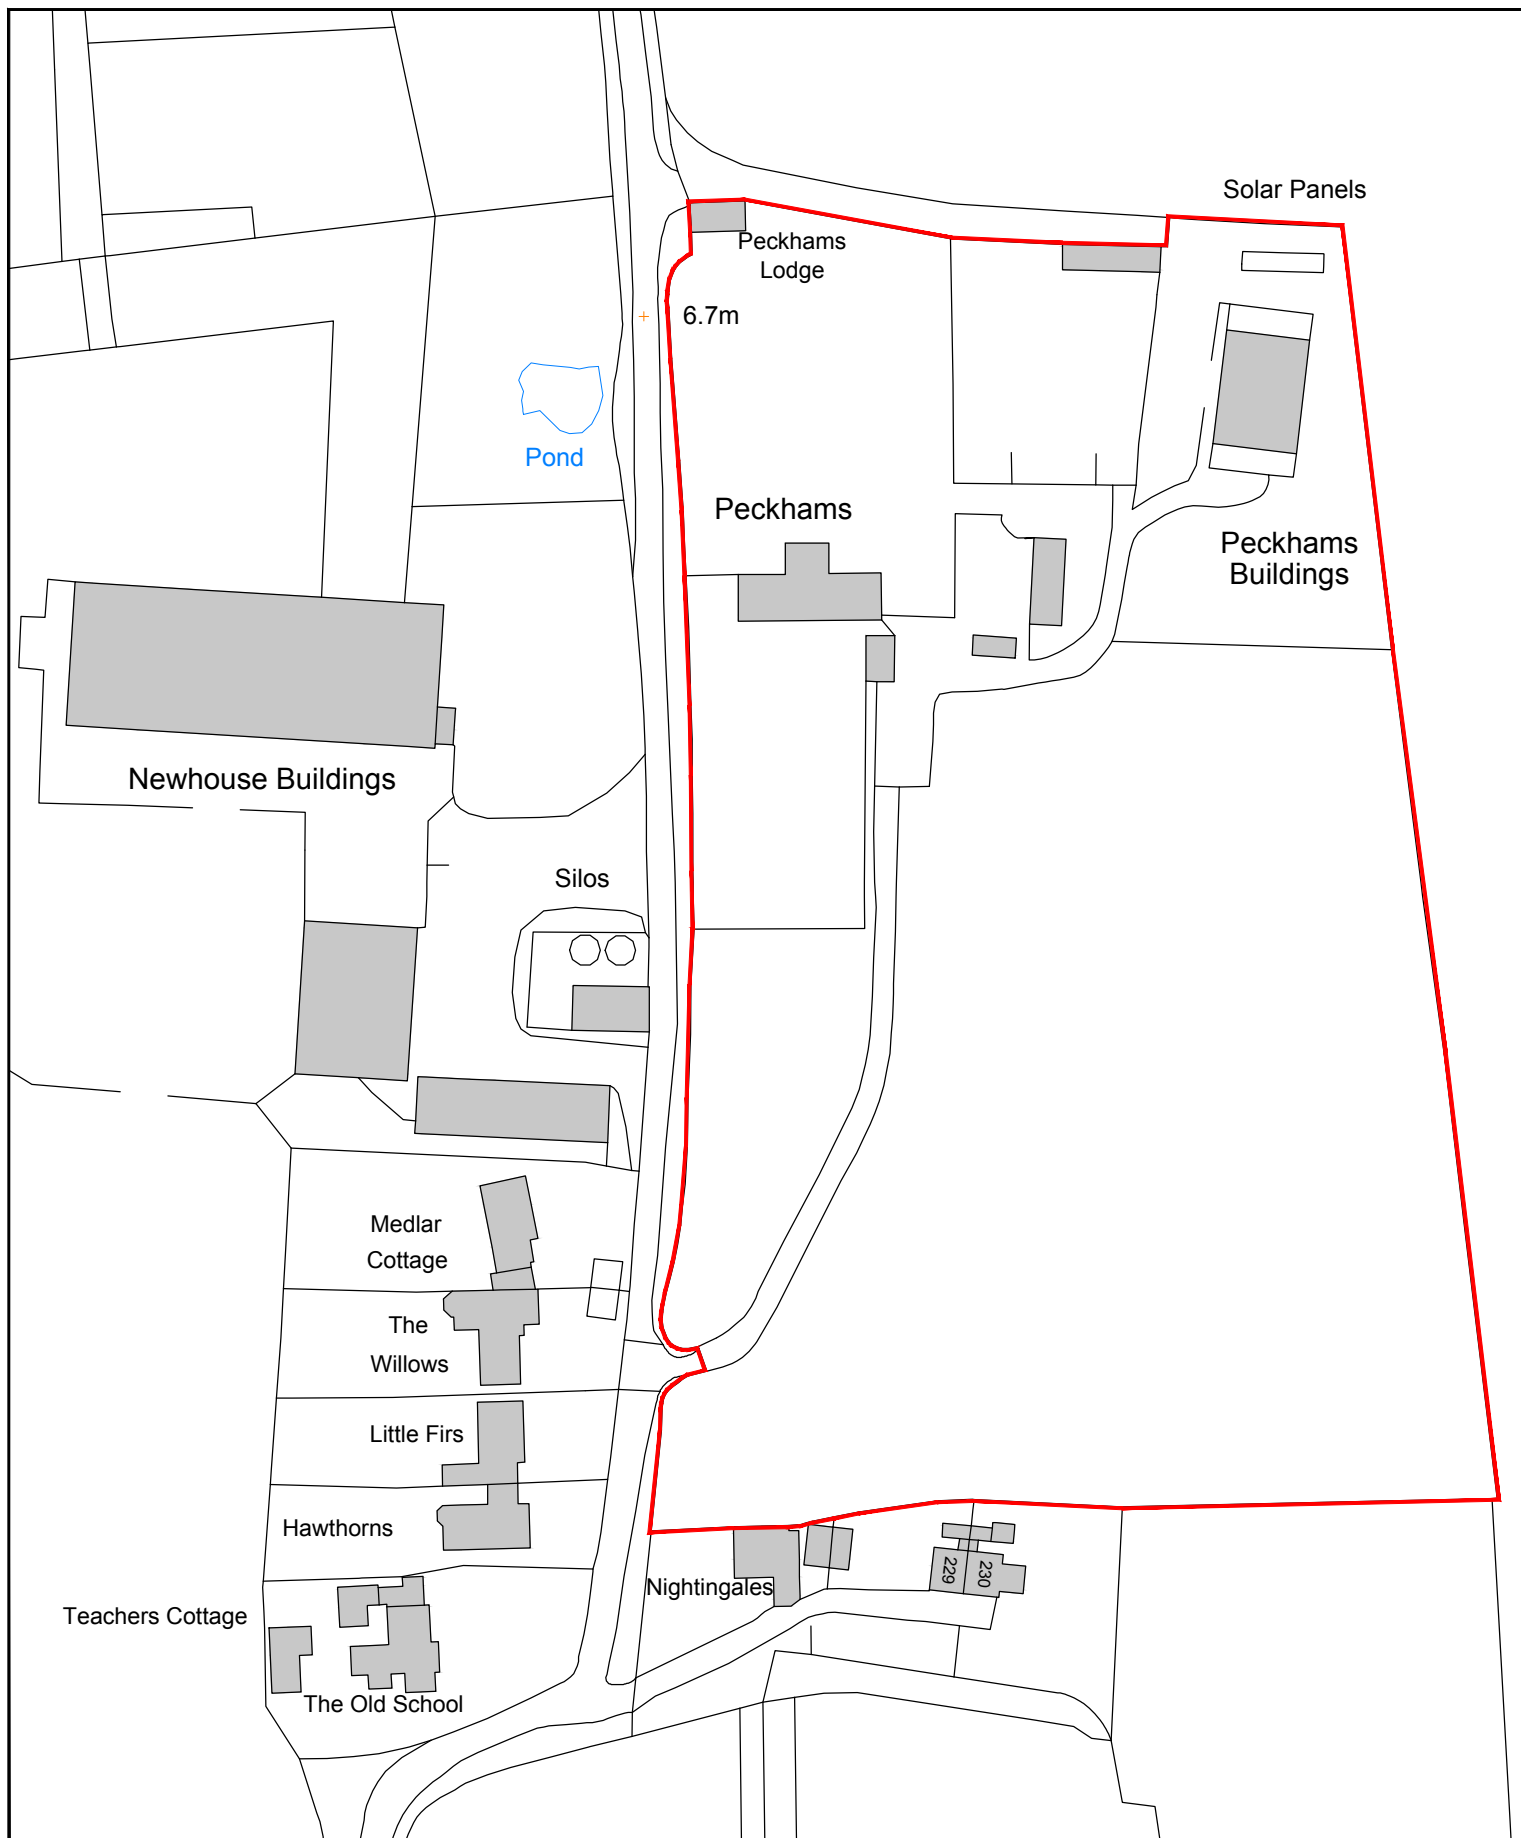

CLIENT	PROJECT	TITLE	STATUS	DRAWN BY	REVIEWED BY
Mr & Mrs Champman	Peckhams Poling Street Poling BN18 9PT	Location Plan	Planning	CB	CB
DATE			SCALE • A4 DRAWING NUMBER		
June 2021			1:1250	1460	P 000

01730 816336
07949 682974
info@boherarchitecture.com
www.boherarchitecture.com



BOHER
ARCHITECTURE

Challenger House, Rumbolds Hill
Midhurst, GU29 9BY