


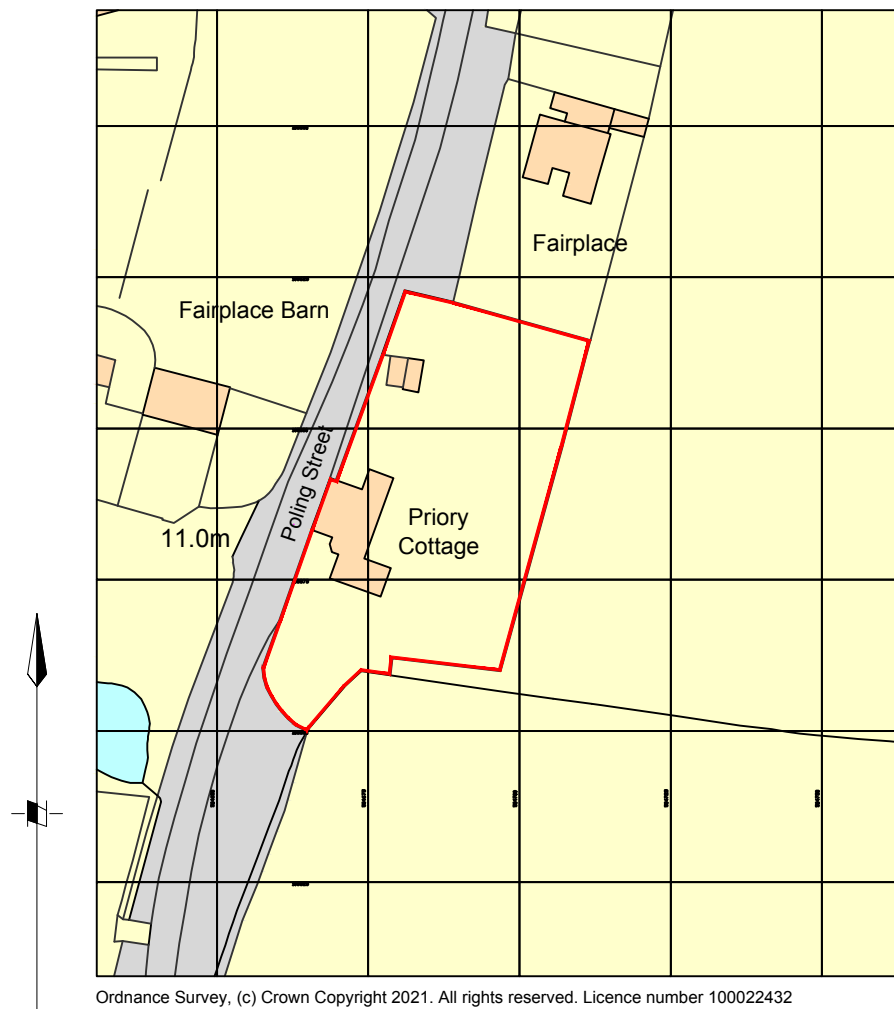


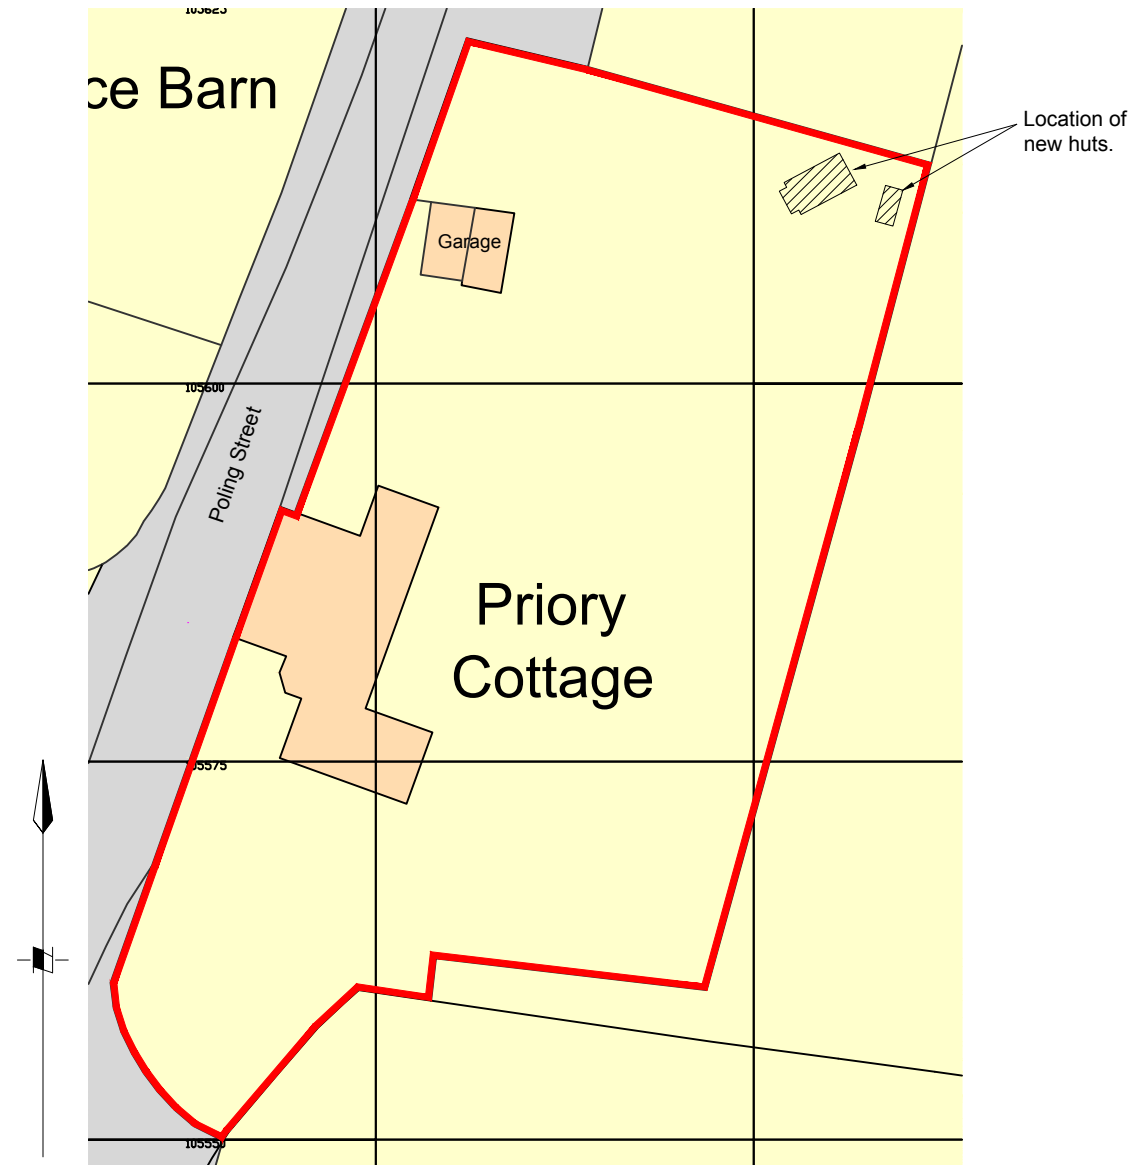

Location plan
1:1250 @ A3

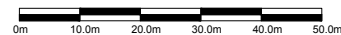

Block plan
1:500 @ A3

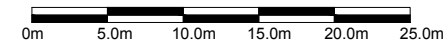

Rev A. 22.06.21 Minor amendment.

client	project	drawing	date	drawn	drawing no	revision
Hilary Rennie	New Shepherd's Hut at Priors Cottage, Poling Street Poling, BN18 9PS	Location & Block Plan	Jun 21	pd	0345 / 100	A
No dimensions to be scaled from drawing except for planning purposes. The contractor should check all dimensions on site.			scale 1:500, 1:1250 @ A3	CAD file name:		

Peter Davey Ltd
construction consultants

49 Park Drive
Rustington
West Sussex BN16 3DY
Tel: 01903 773105
Mob: 07941 402217
Email: peterdavey67@btinternet.com