





location plan
1 : 1250

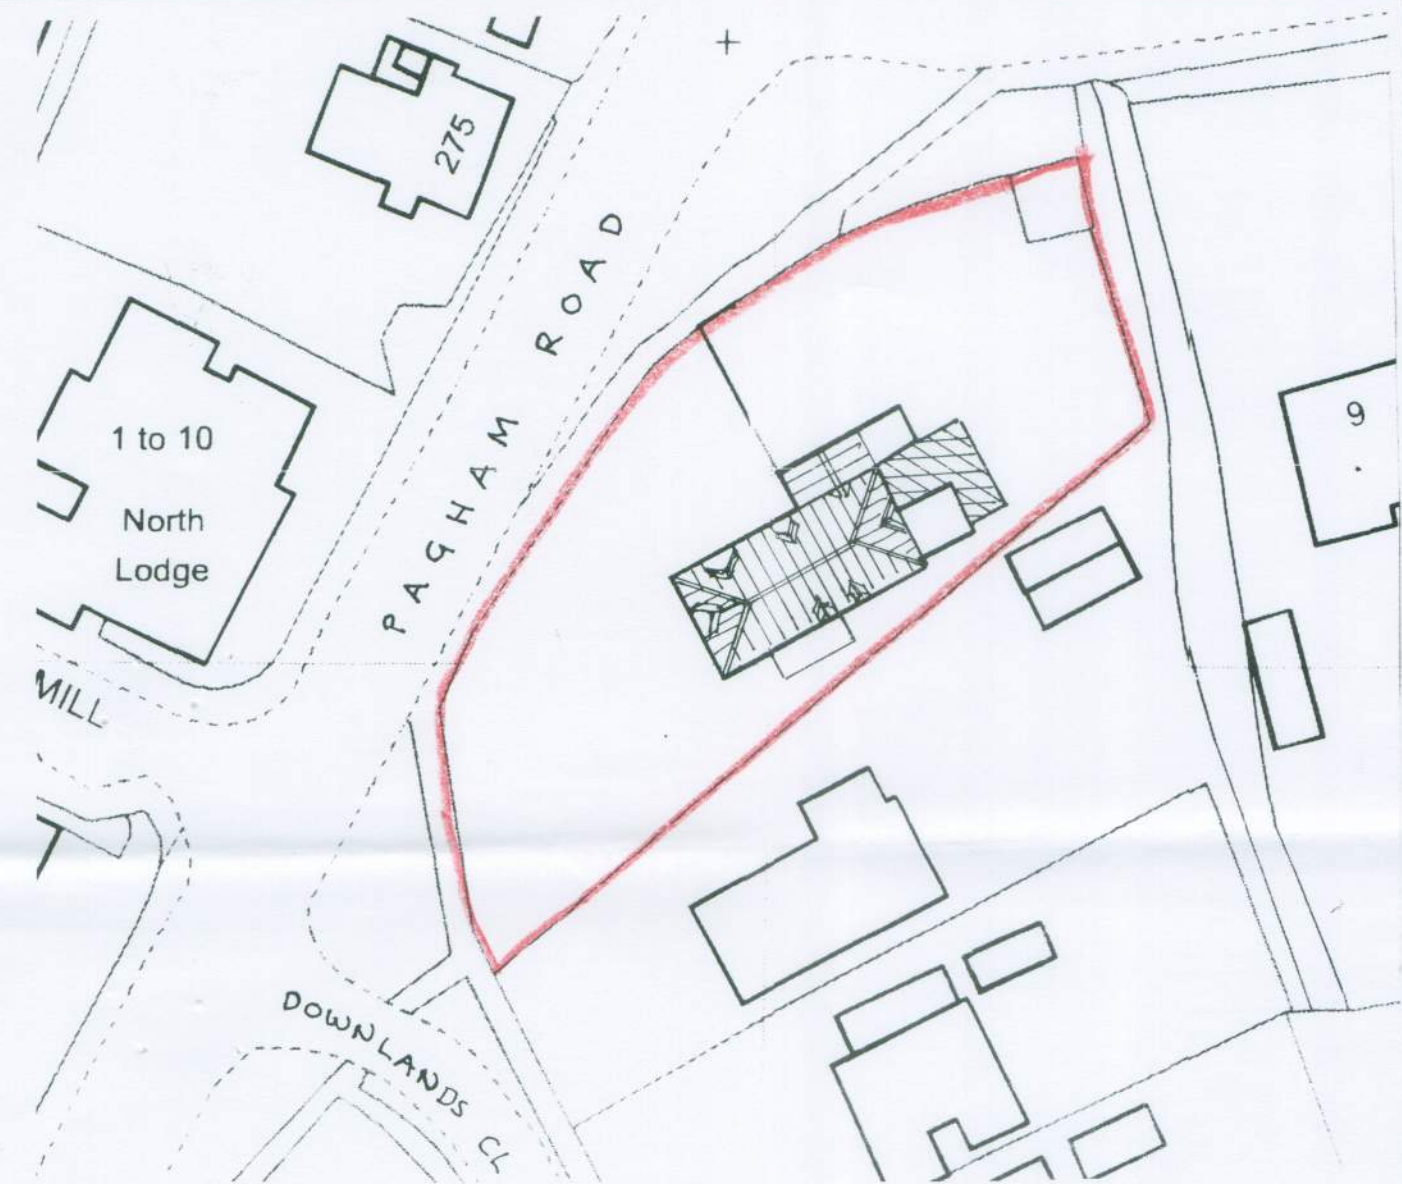

block plan
1 : 500

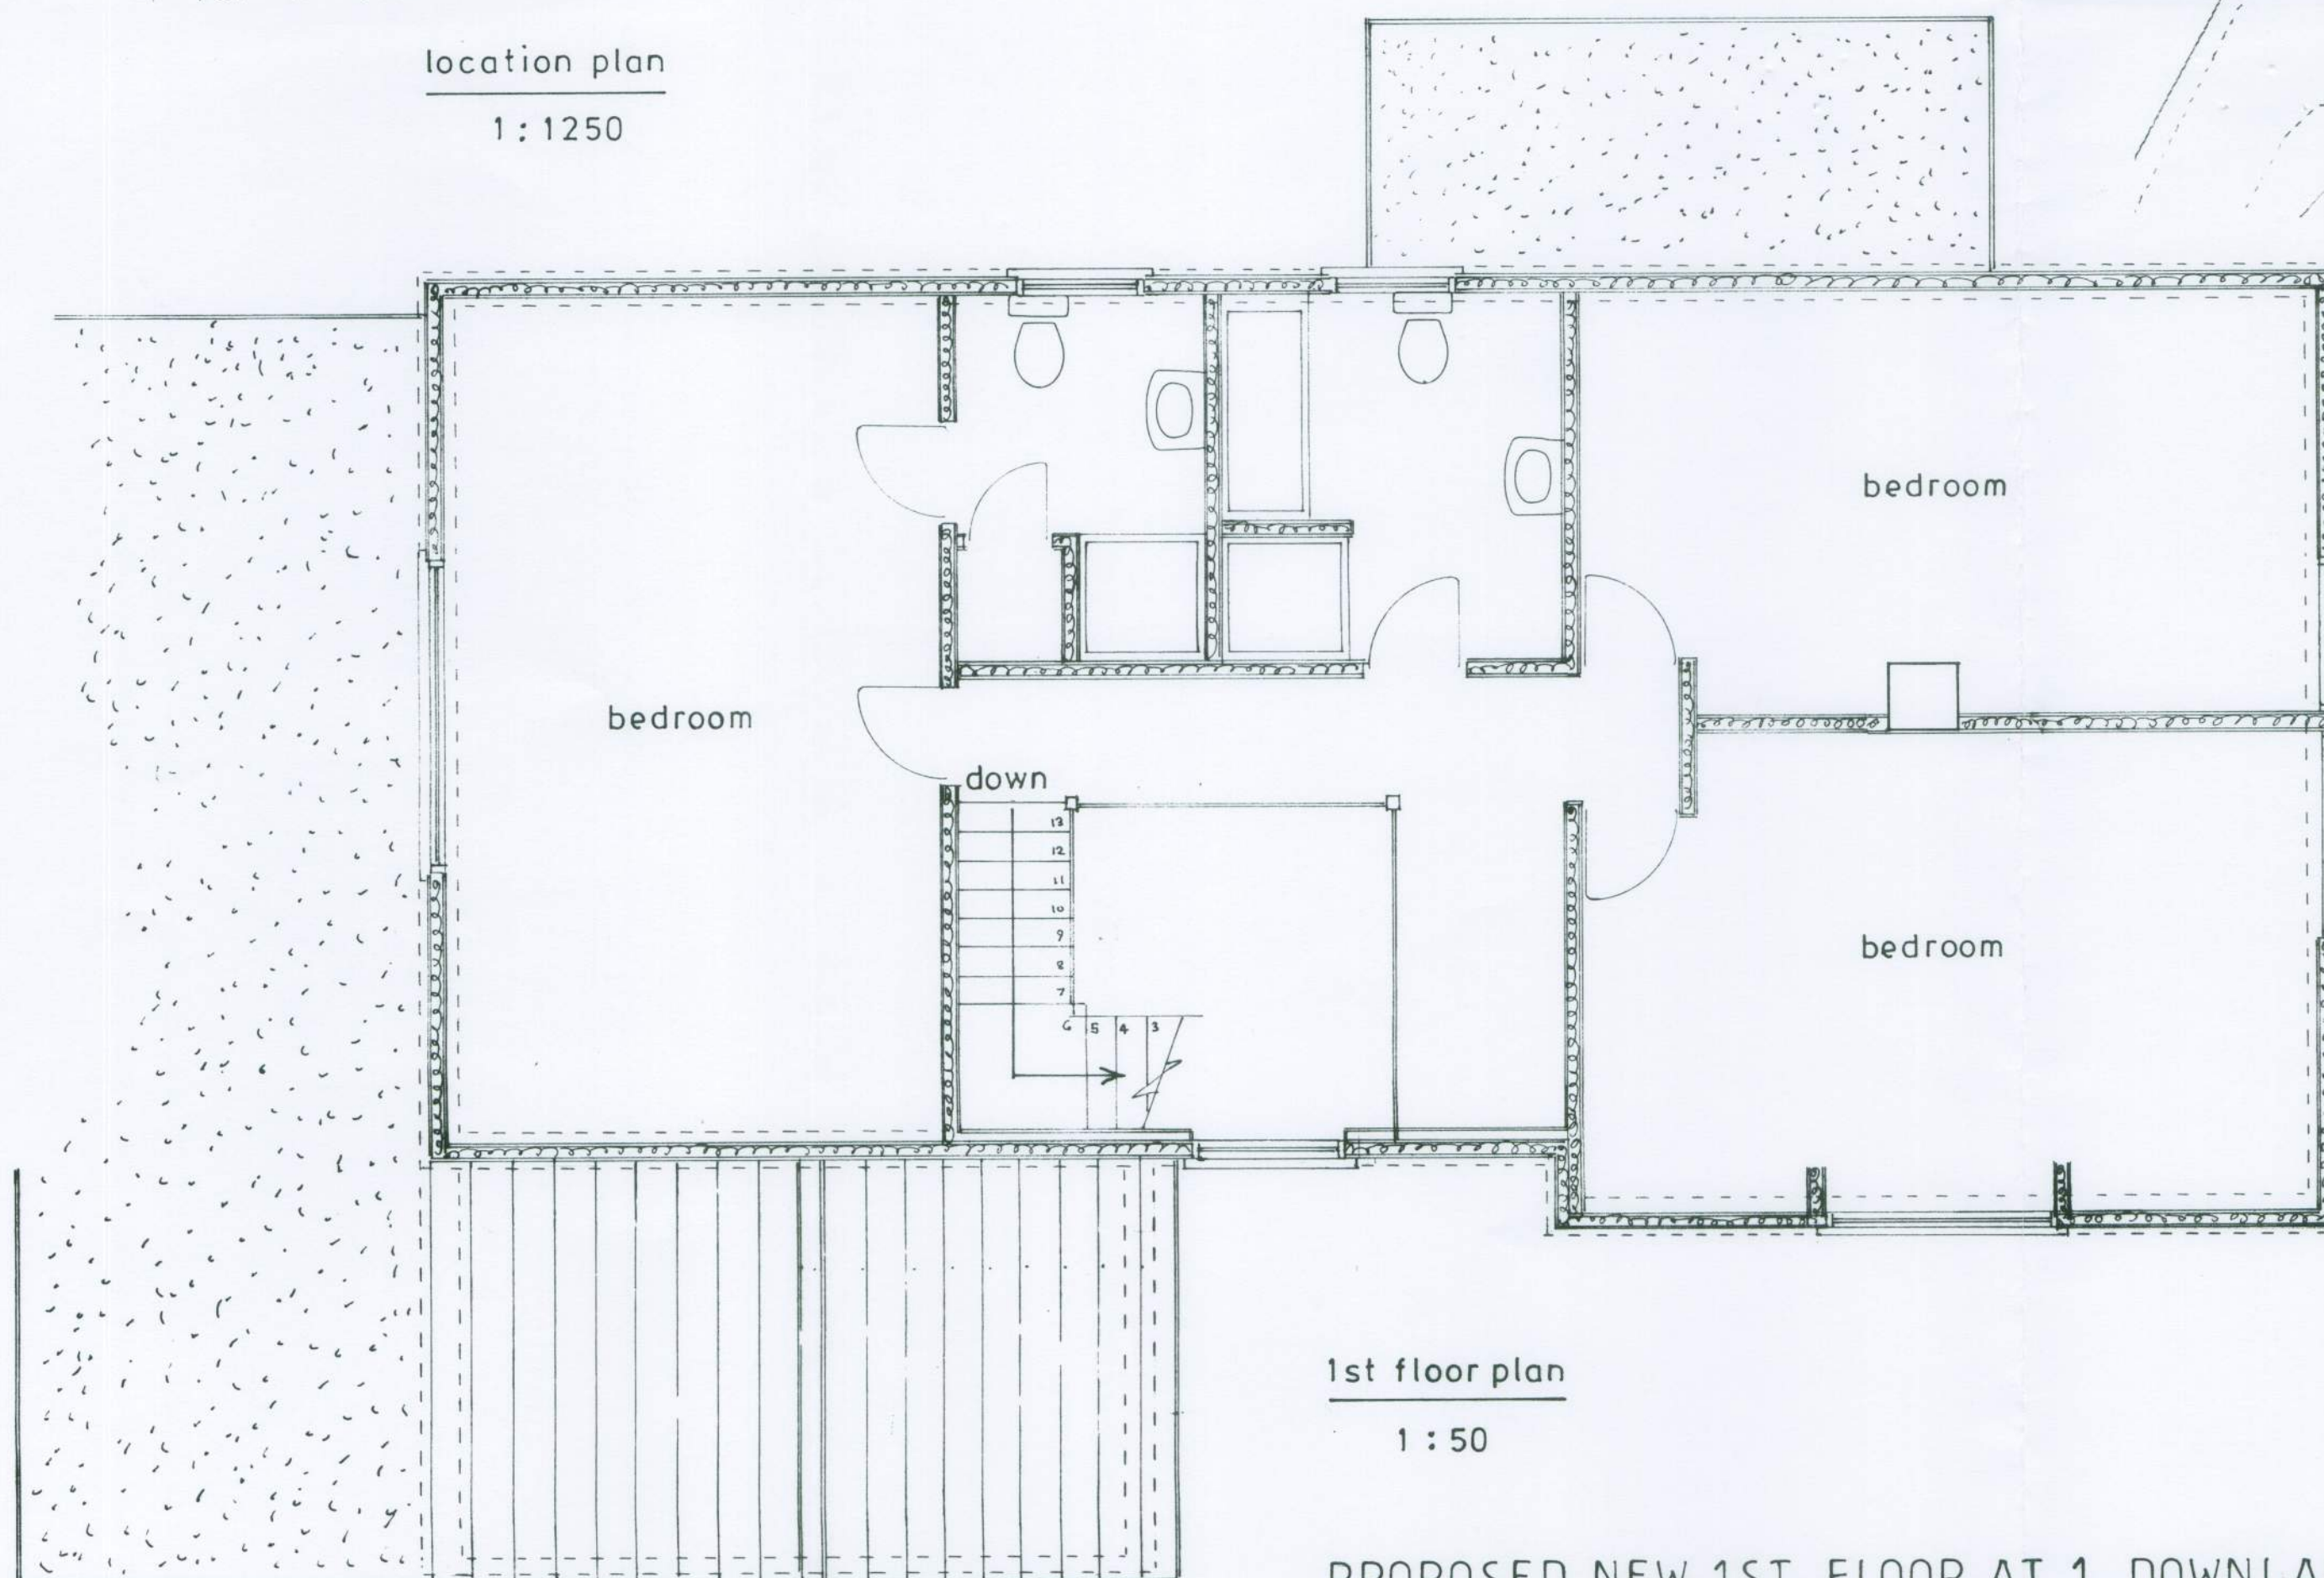

1st floor plan
1 : 50

PROPOSED NEW 1ST FLOOR AT 1, DOWNLANDS CLOSE, PAGHAM
FOR MR. & MRS. M. FINCH.

sheet 2 of 5

Bryan Butcher
Rainbow Cottage
Nyetimber Lane
Bognor Regis PO21 3JX
01243 266871
07973 233442
bryan.butcher@btinternet.com
www.bryanbutcher.com