



north


west  
1 : 100

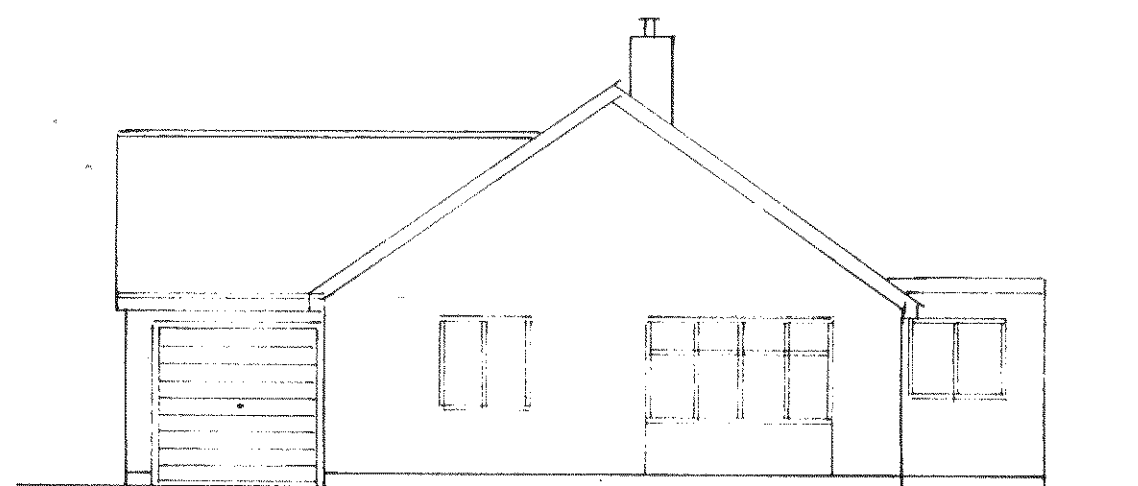


south

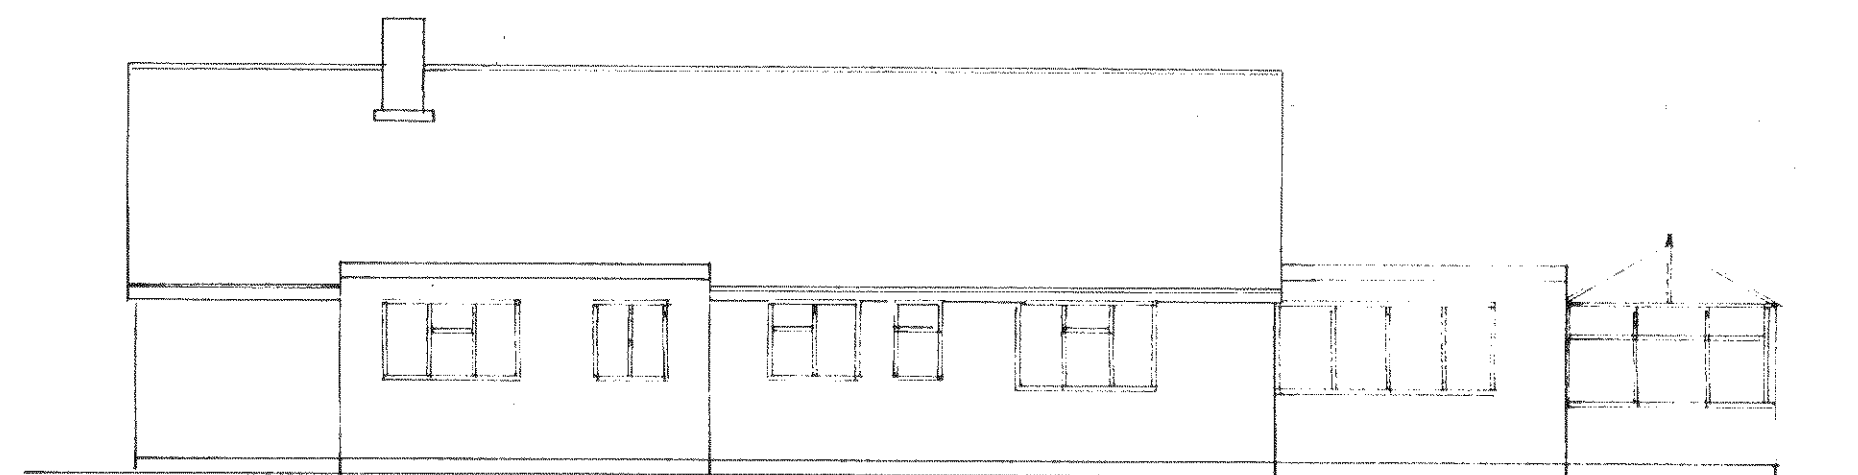


east

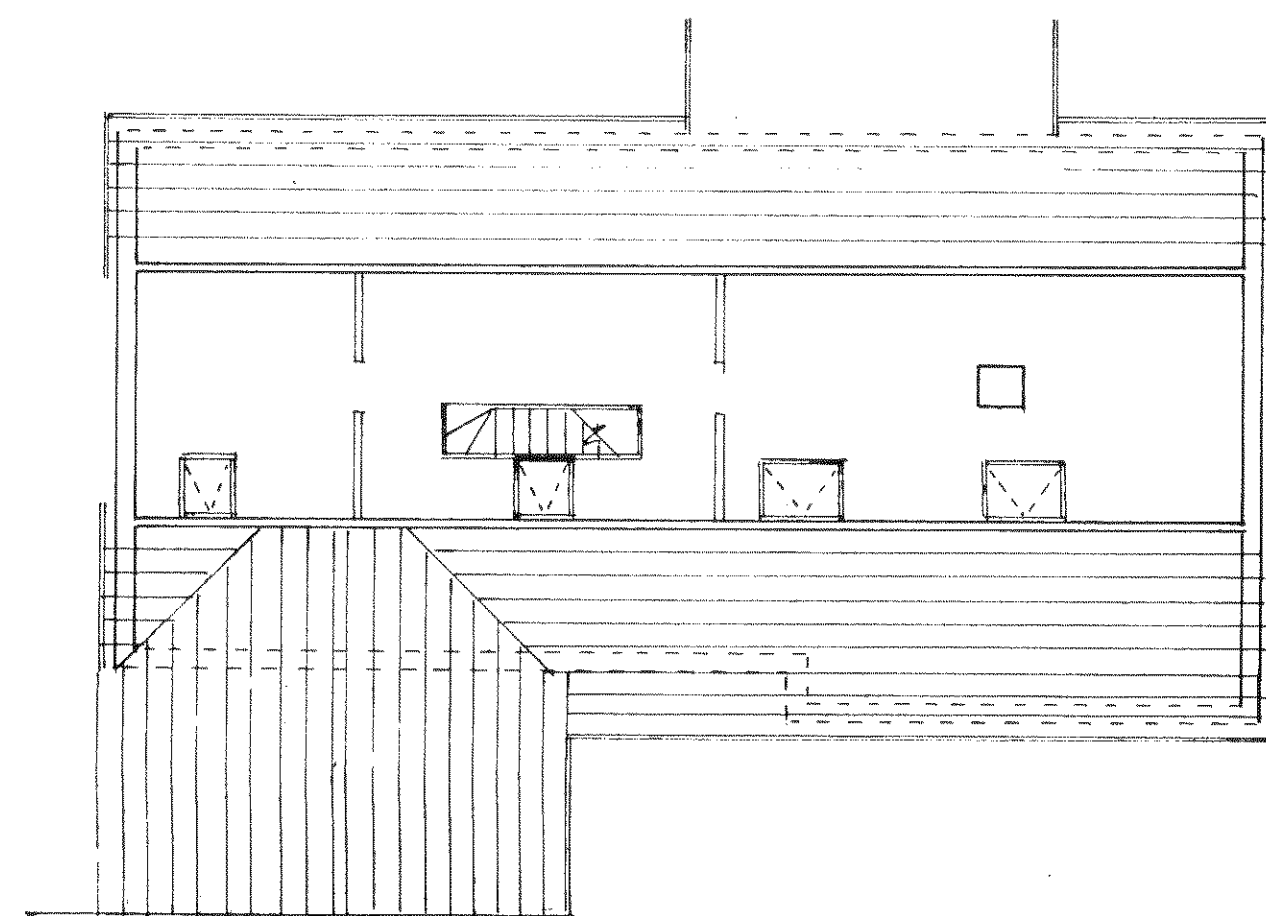

1st floor plan  
1 : 100

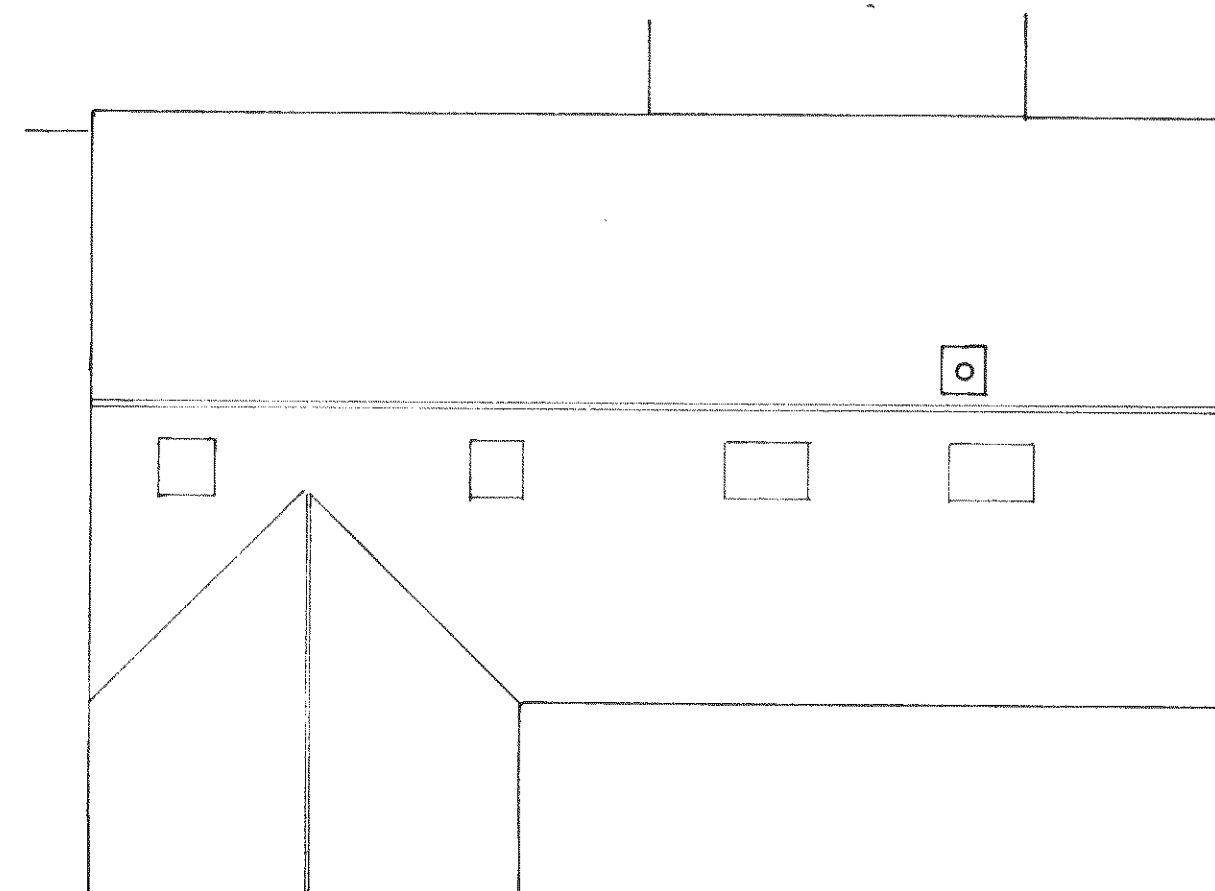

roof plan  
1 : 100

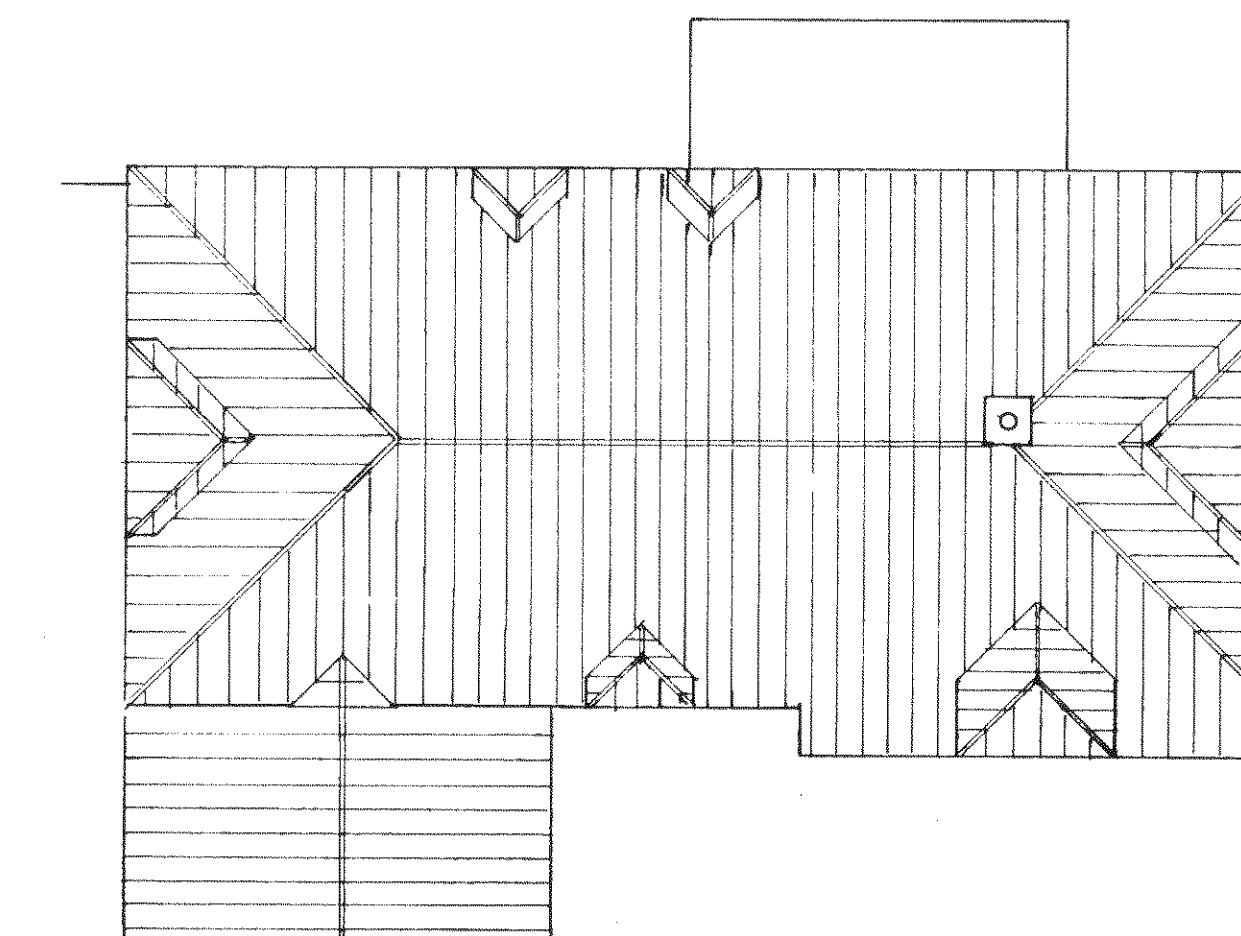

proposed roof plan

sheet 5 of 5

Existing

PROPOSED NEW 1ST FLOOR AT 1, DOWNLANDS CLOSE, PAGHAM FOR MR.M.FINCH.

Bryan Butcher  
Rainbow Cottage  
Nyetimber Lane PO21 3JX  
Bognor Regis  
01243 266871  
07973 233442  
bryan.butcher@btinternet.com  
www.bryanbutcher.com