


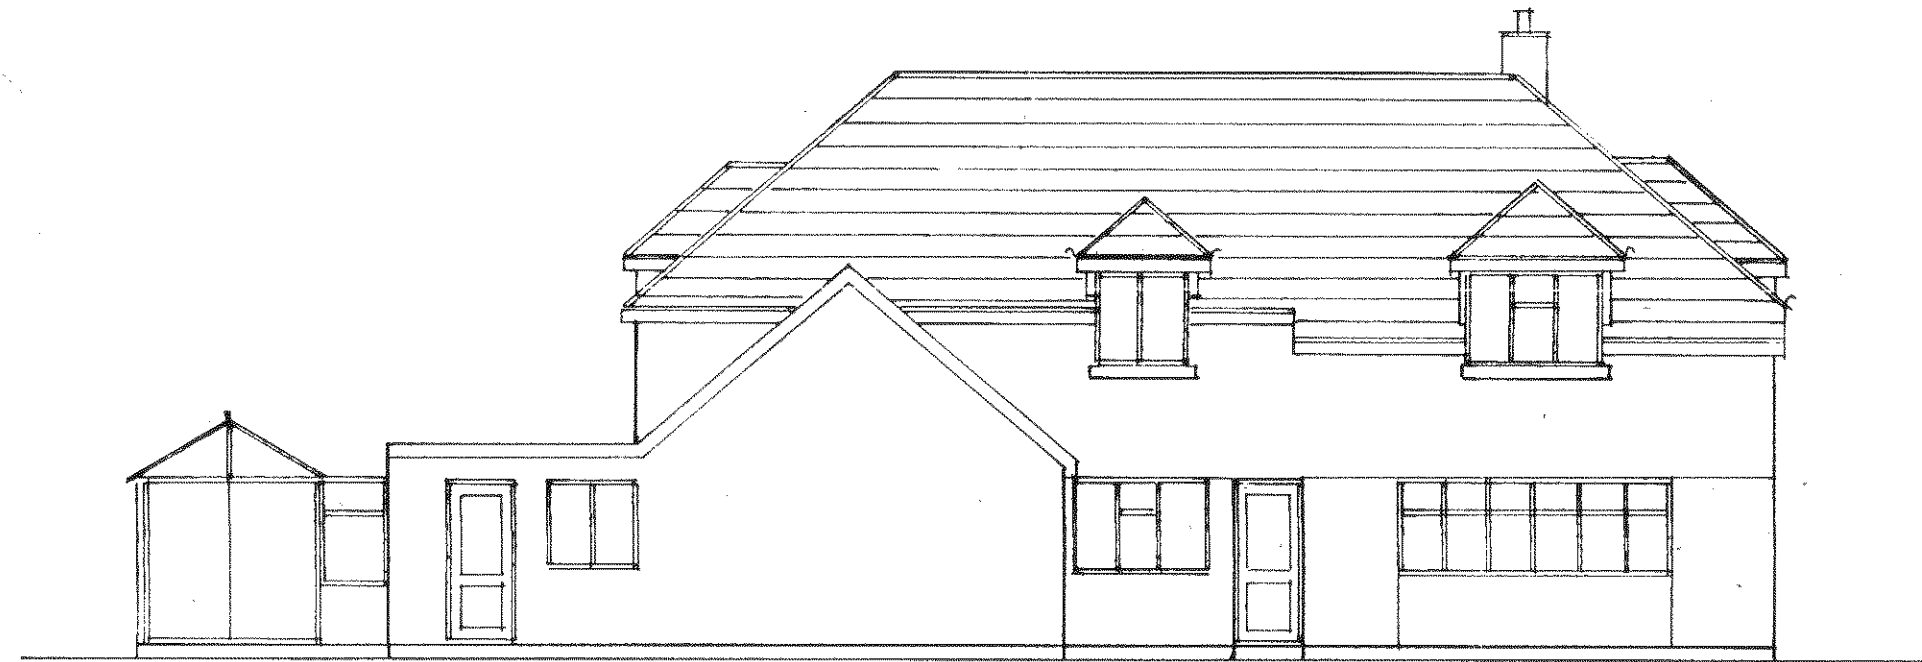


north




west

1 : 100

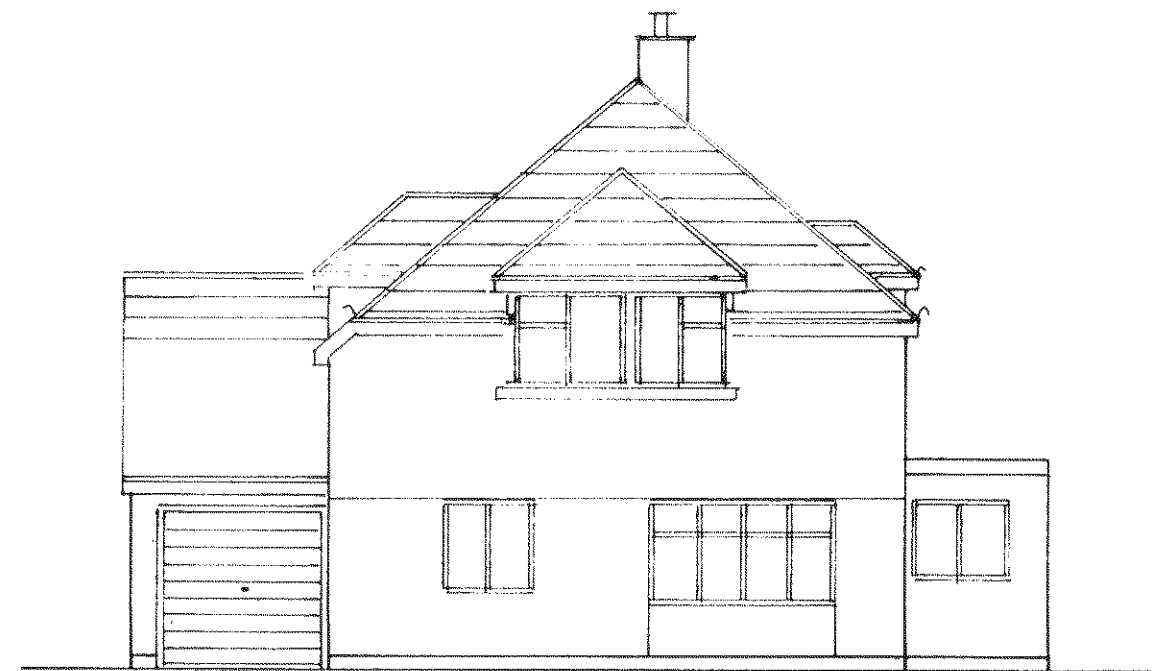

south

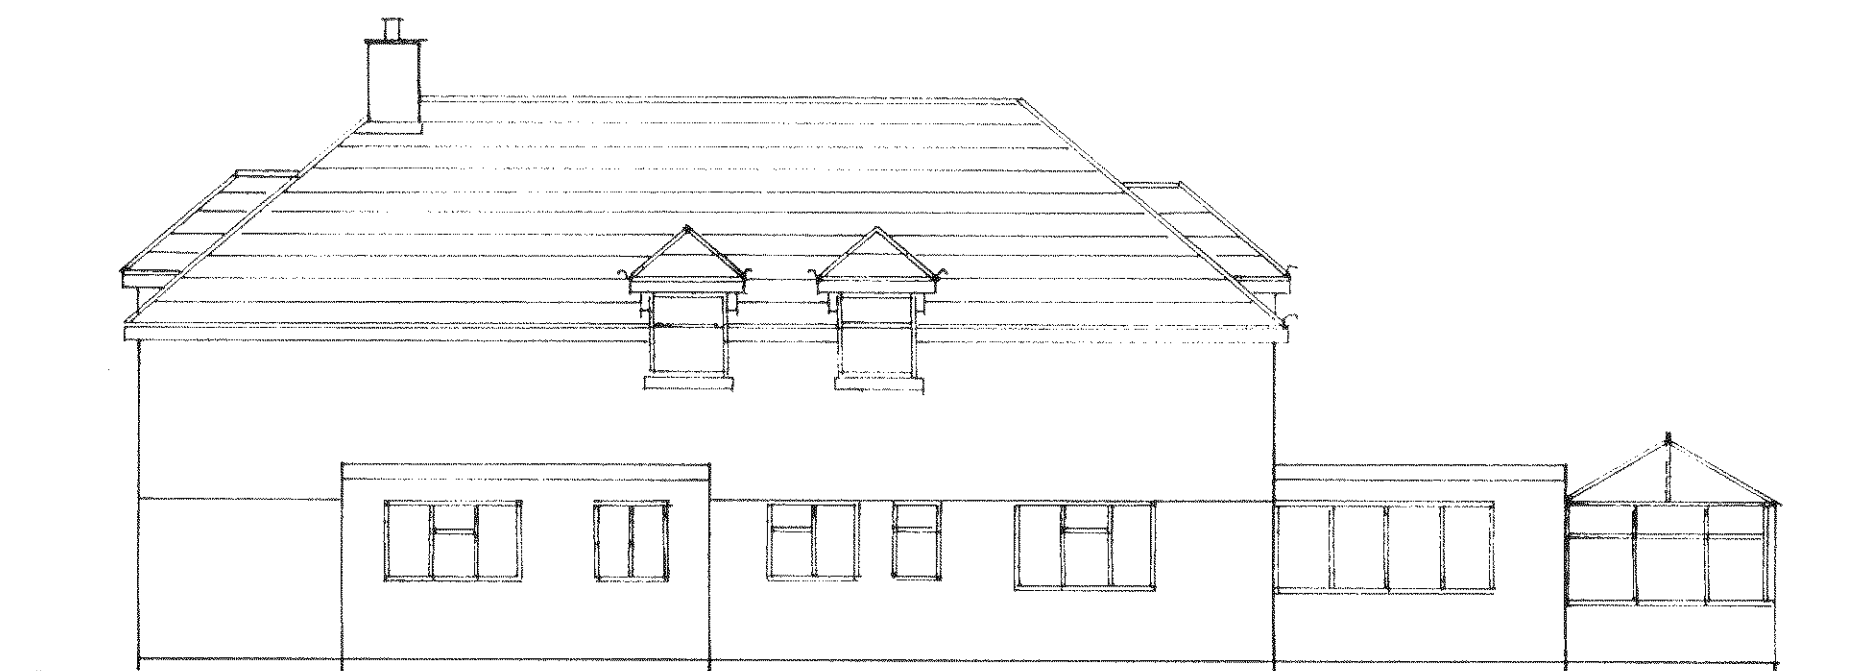

east

PROPOSED NEW 1ST FLOOR AT 1, DOWNLANDS CLOSE, PAGHAM FOR MR. & MRS. M. FINCH.

sheet 3 of 5

Bryan Butcher
Rainbow Cottage
Nyetimber Lane
Bognor Regis PO21 3JX
01243 266871
07973 233442
bryan.butcher@btinternet.com
www.bryanbutcher.com