



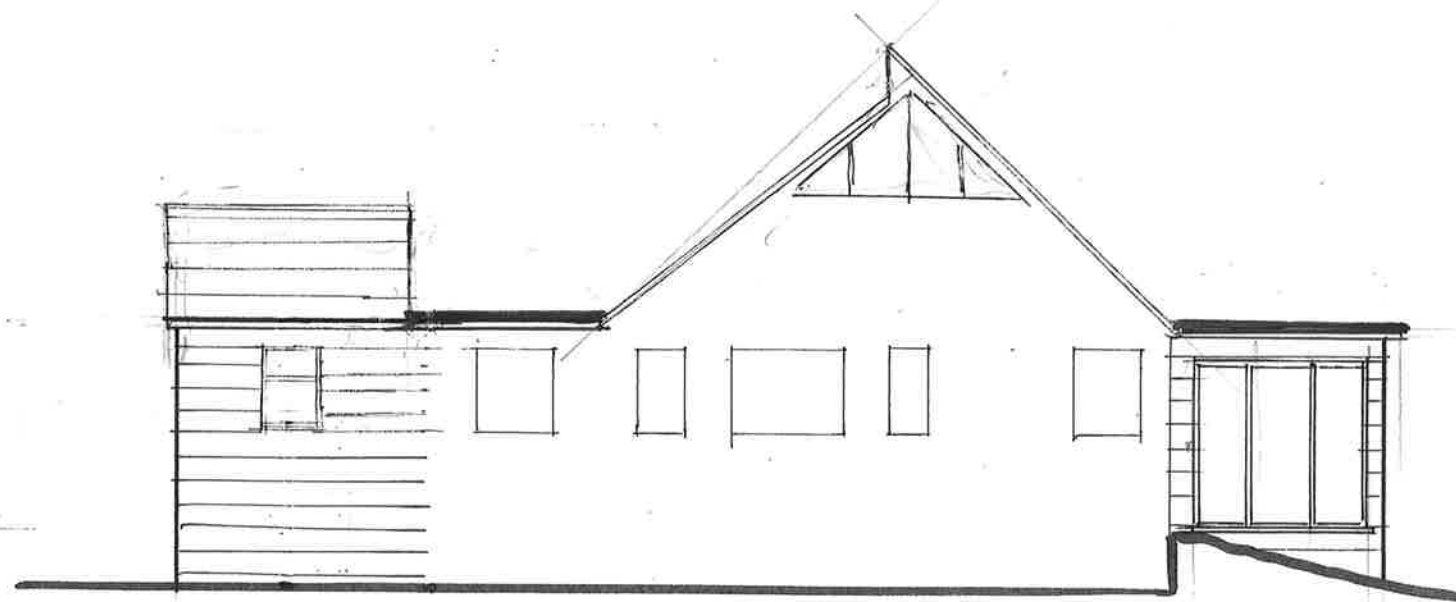


WEST ELEVATION

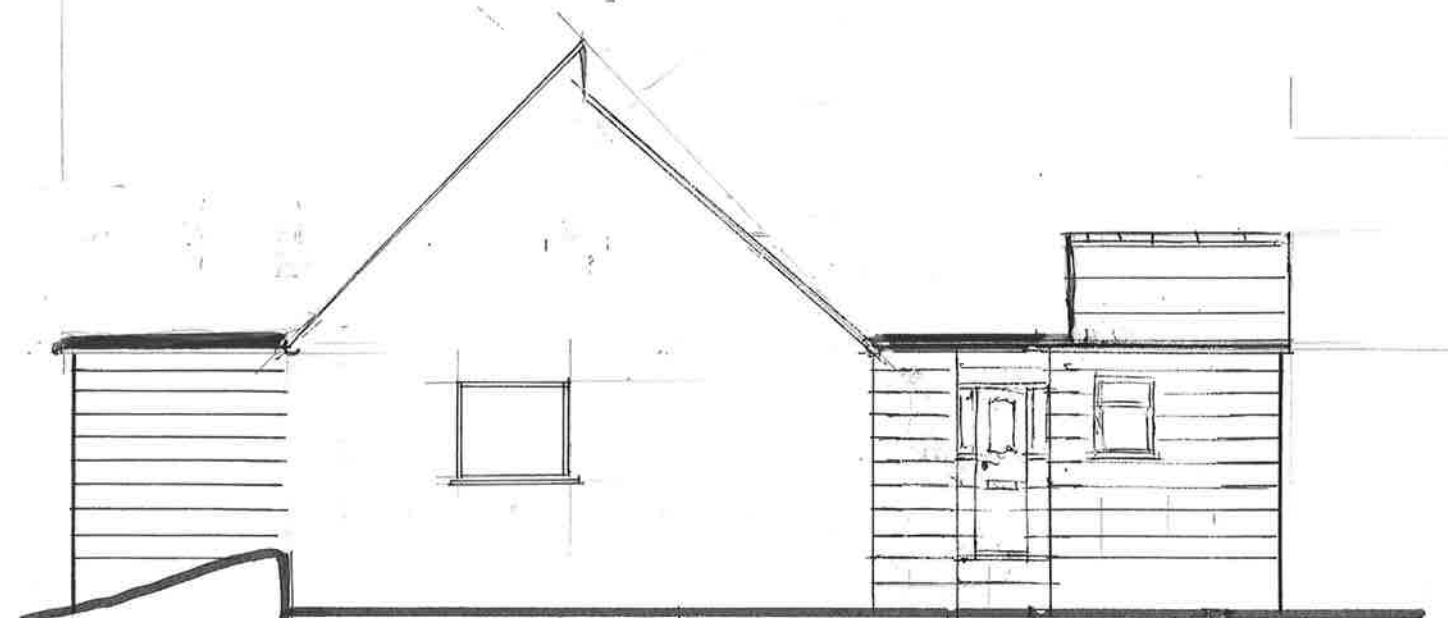

EAST ELEVATION



NORTH ELEVATION

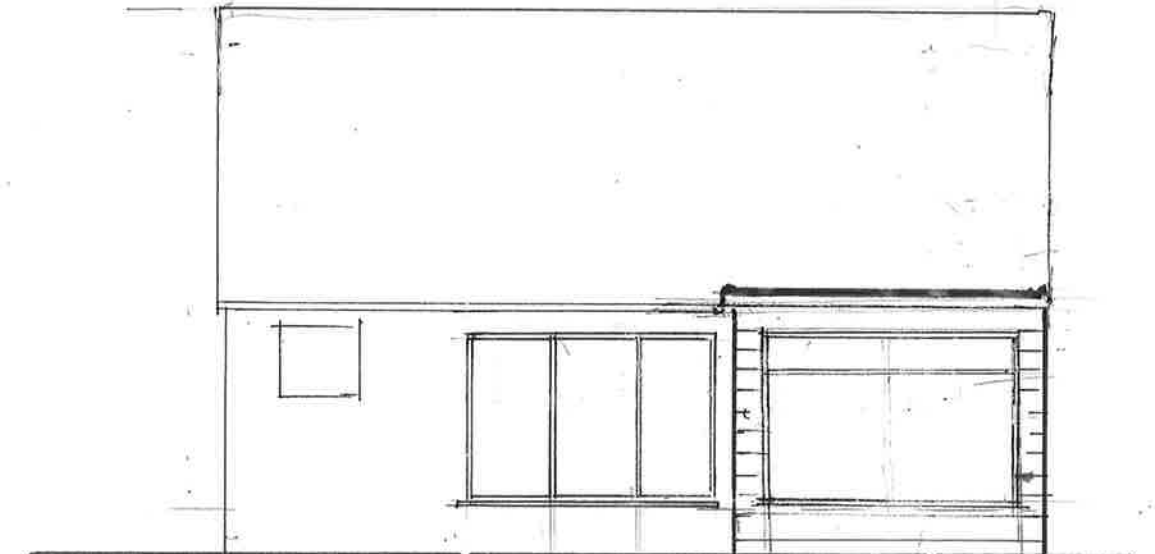

SOUTH ELEVATION

ALL ELEVATIONS
AS PROPOSED
1:100

PROPOSED EXTENSIONS & ALTERATIONS - 33 WEST FRONT ROAD. PAERLHAM.