

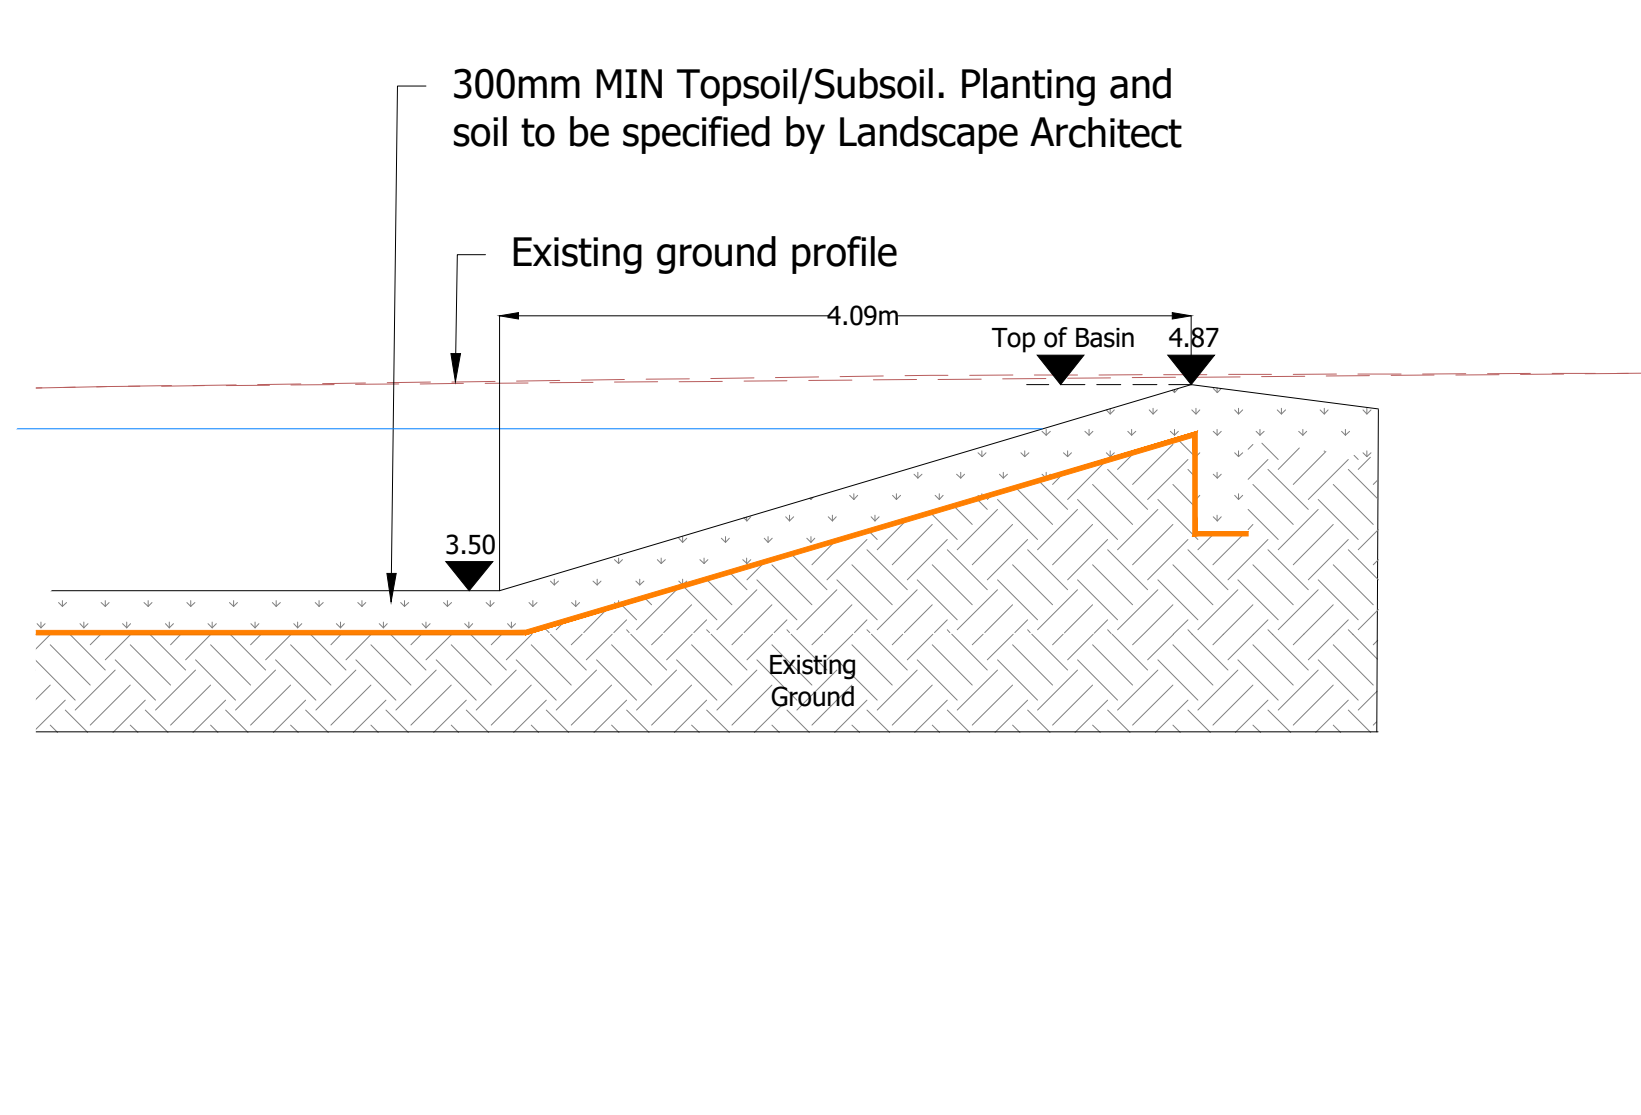
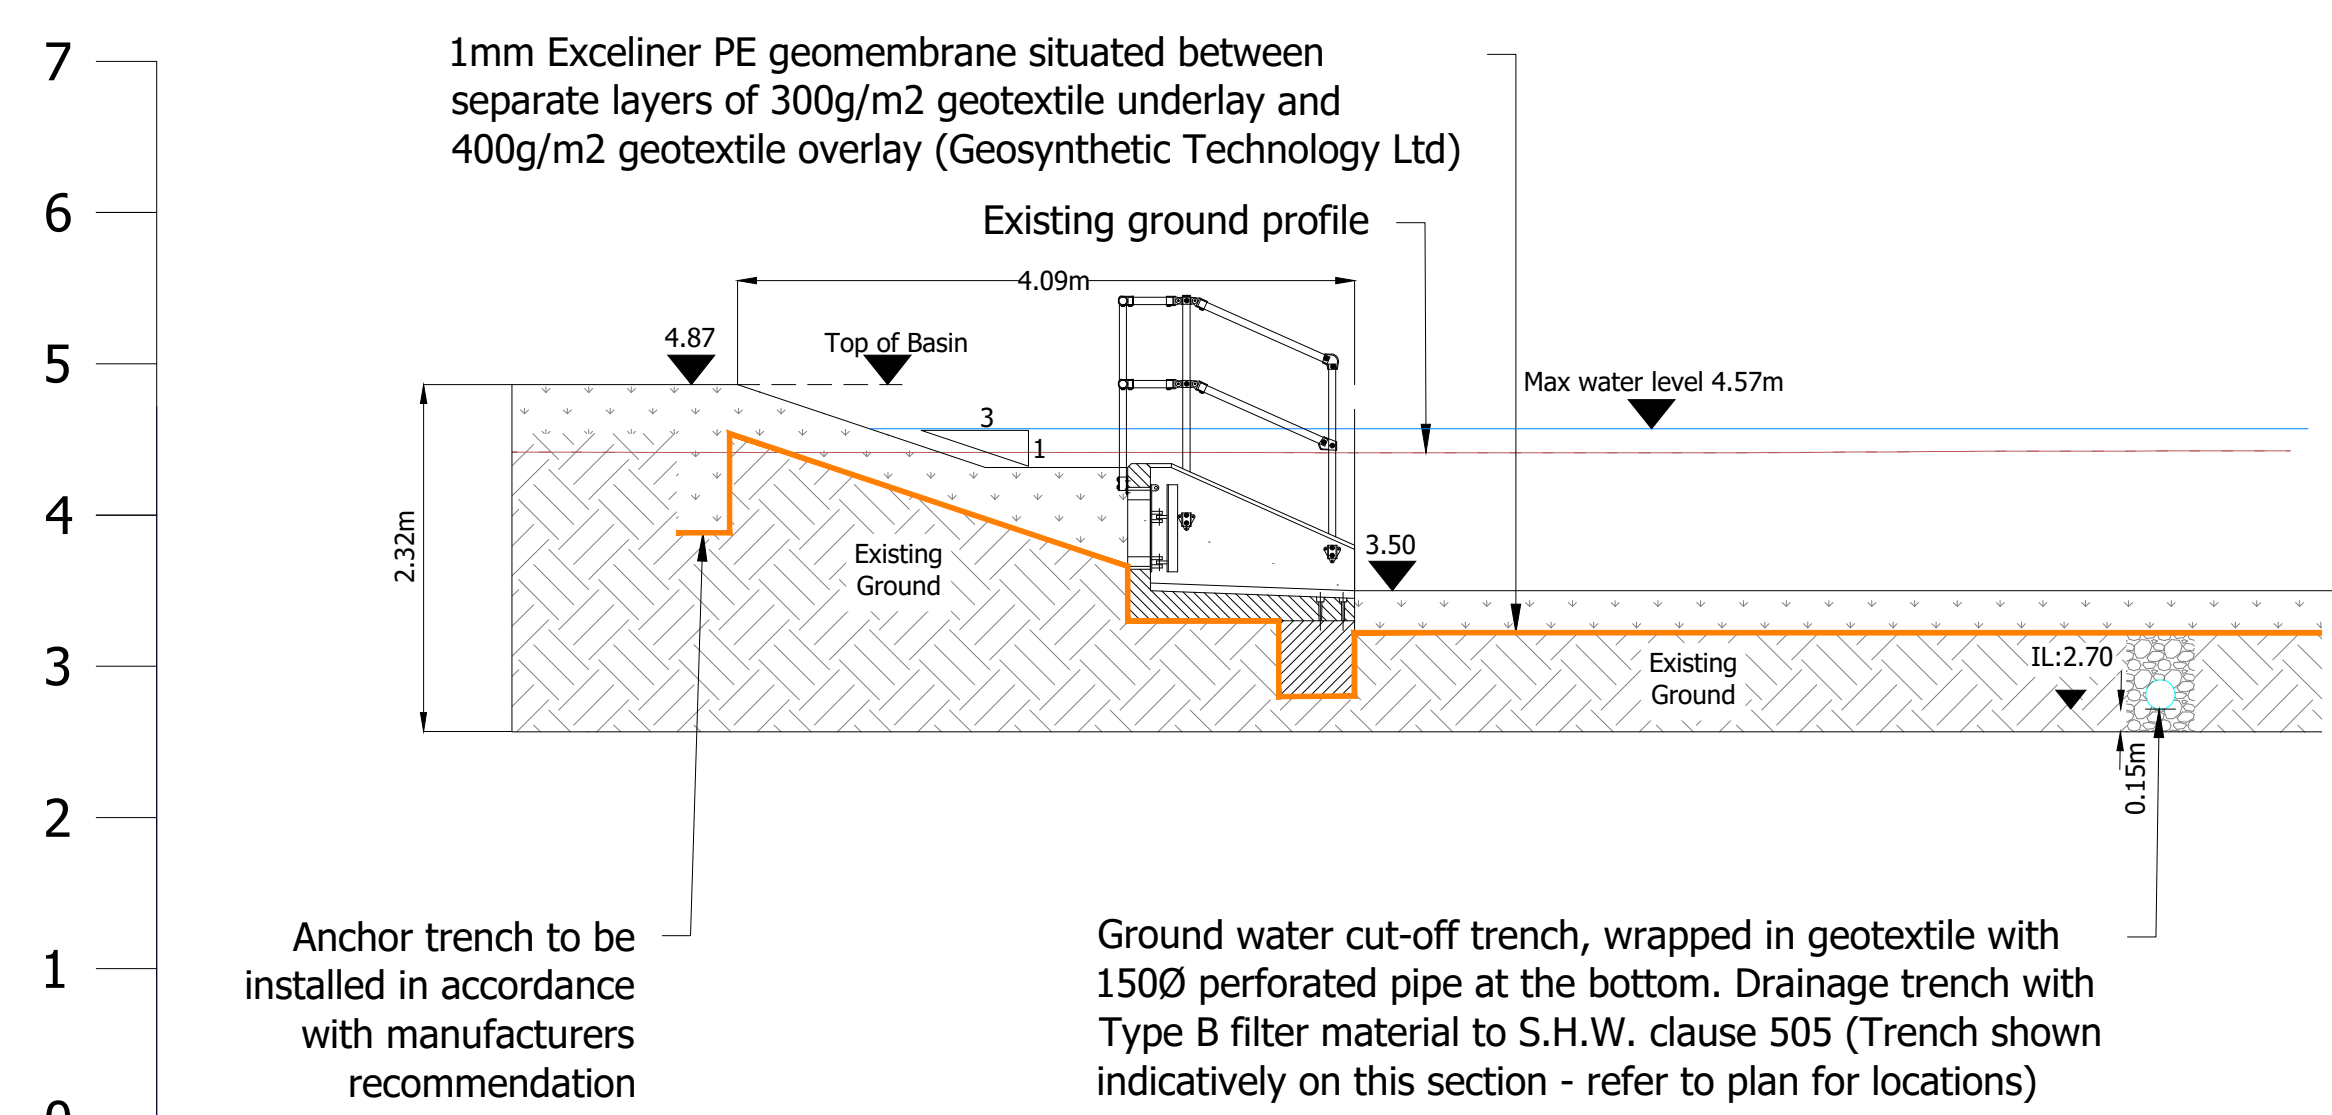


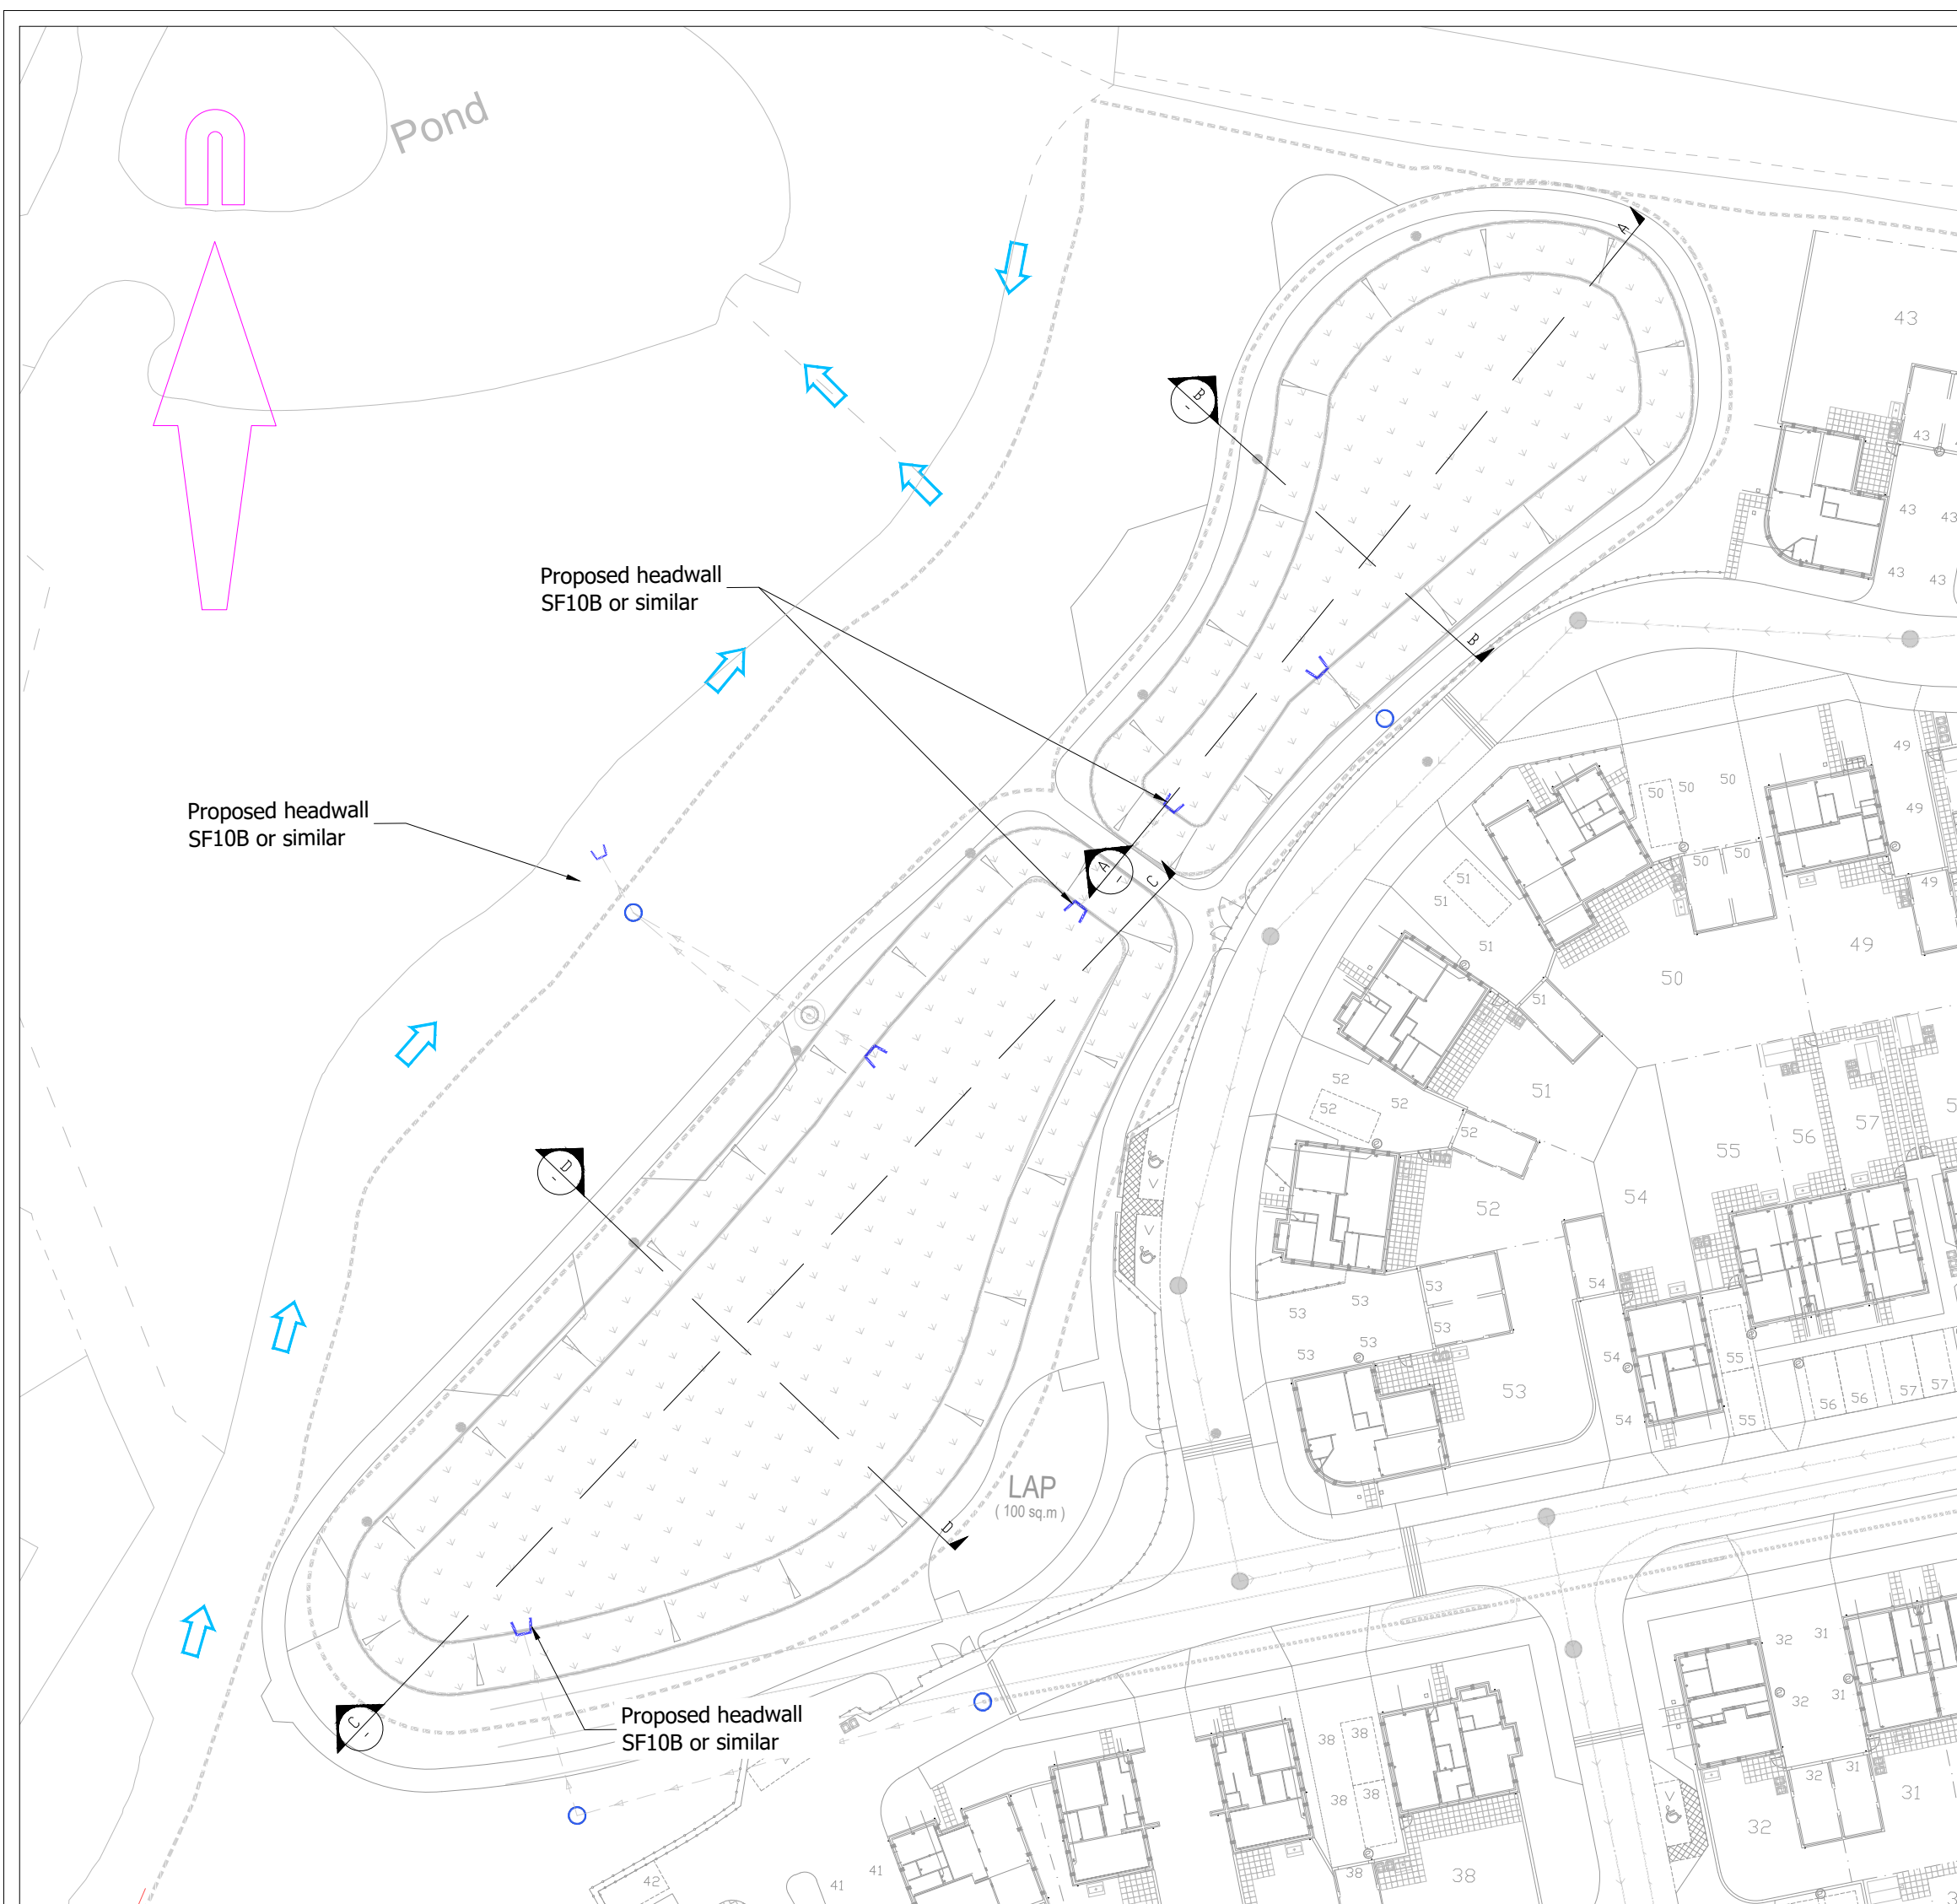


SECTION A-A THROUGH ATTENUATION BASIN

Scale 1:50

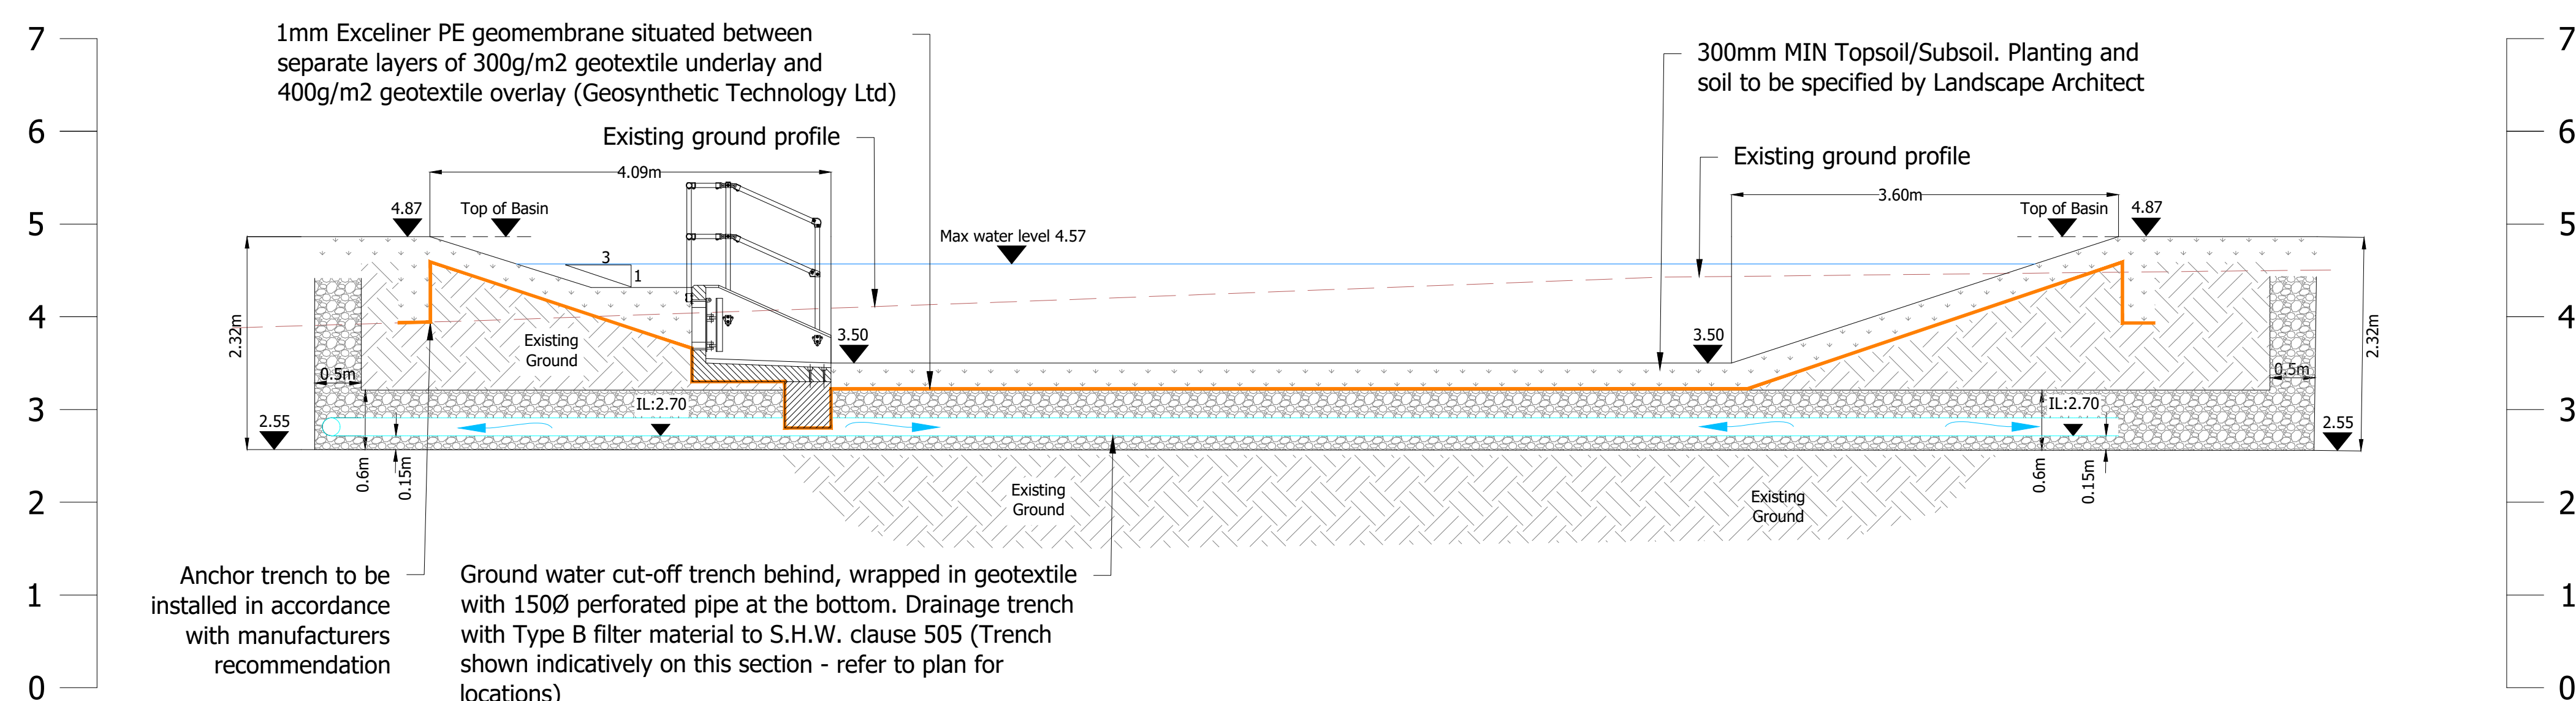


SECTION B-B THROUGH ATTENUATION BASIN & SWALE

Scale 1:50

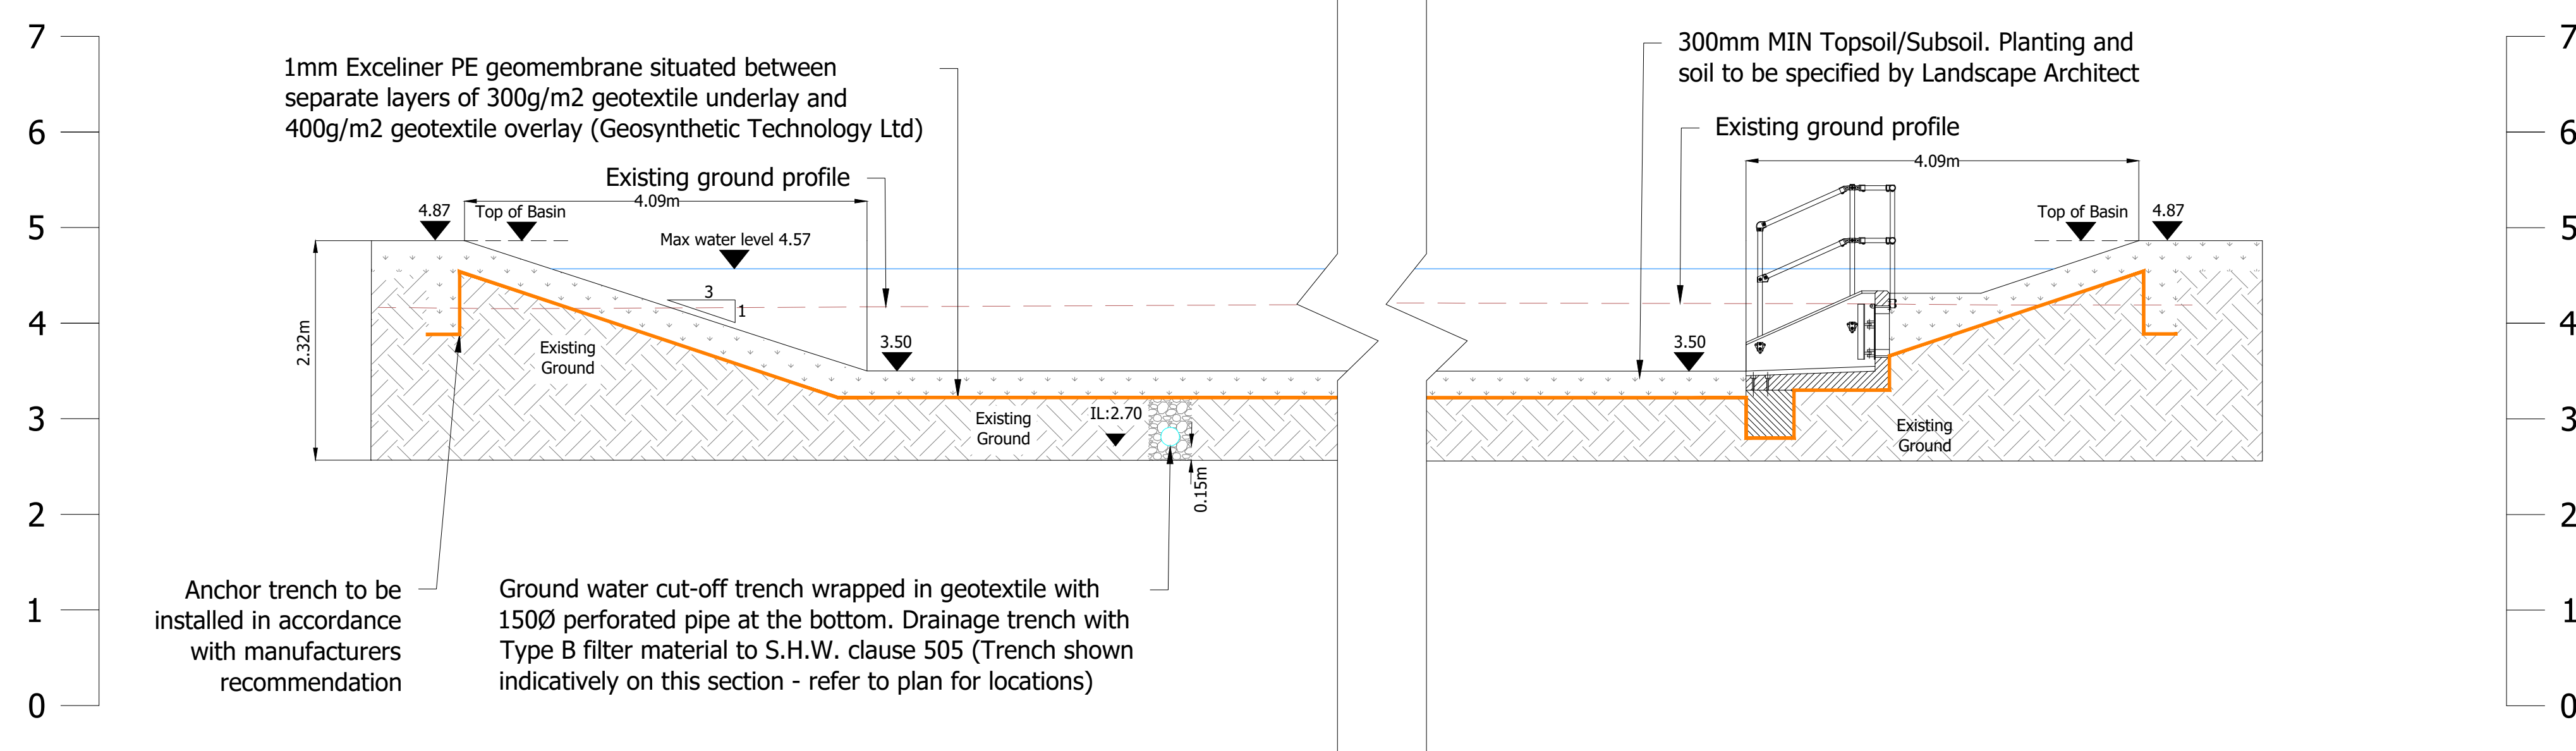

SECTION C-C THROUGH ATTENUATION BASIN & SWALE

Scale 1:50

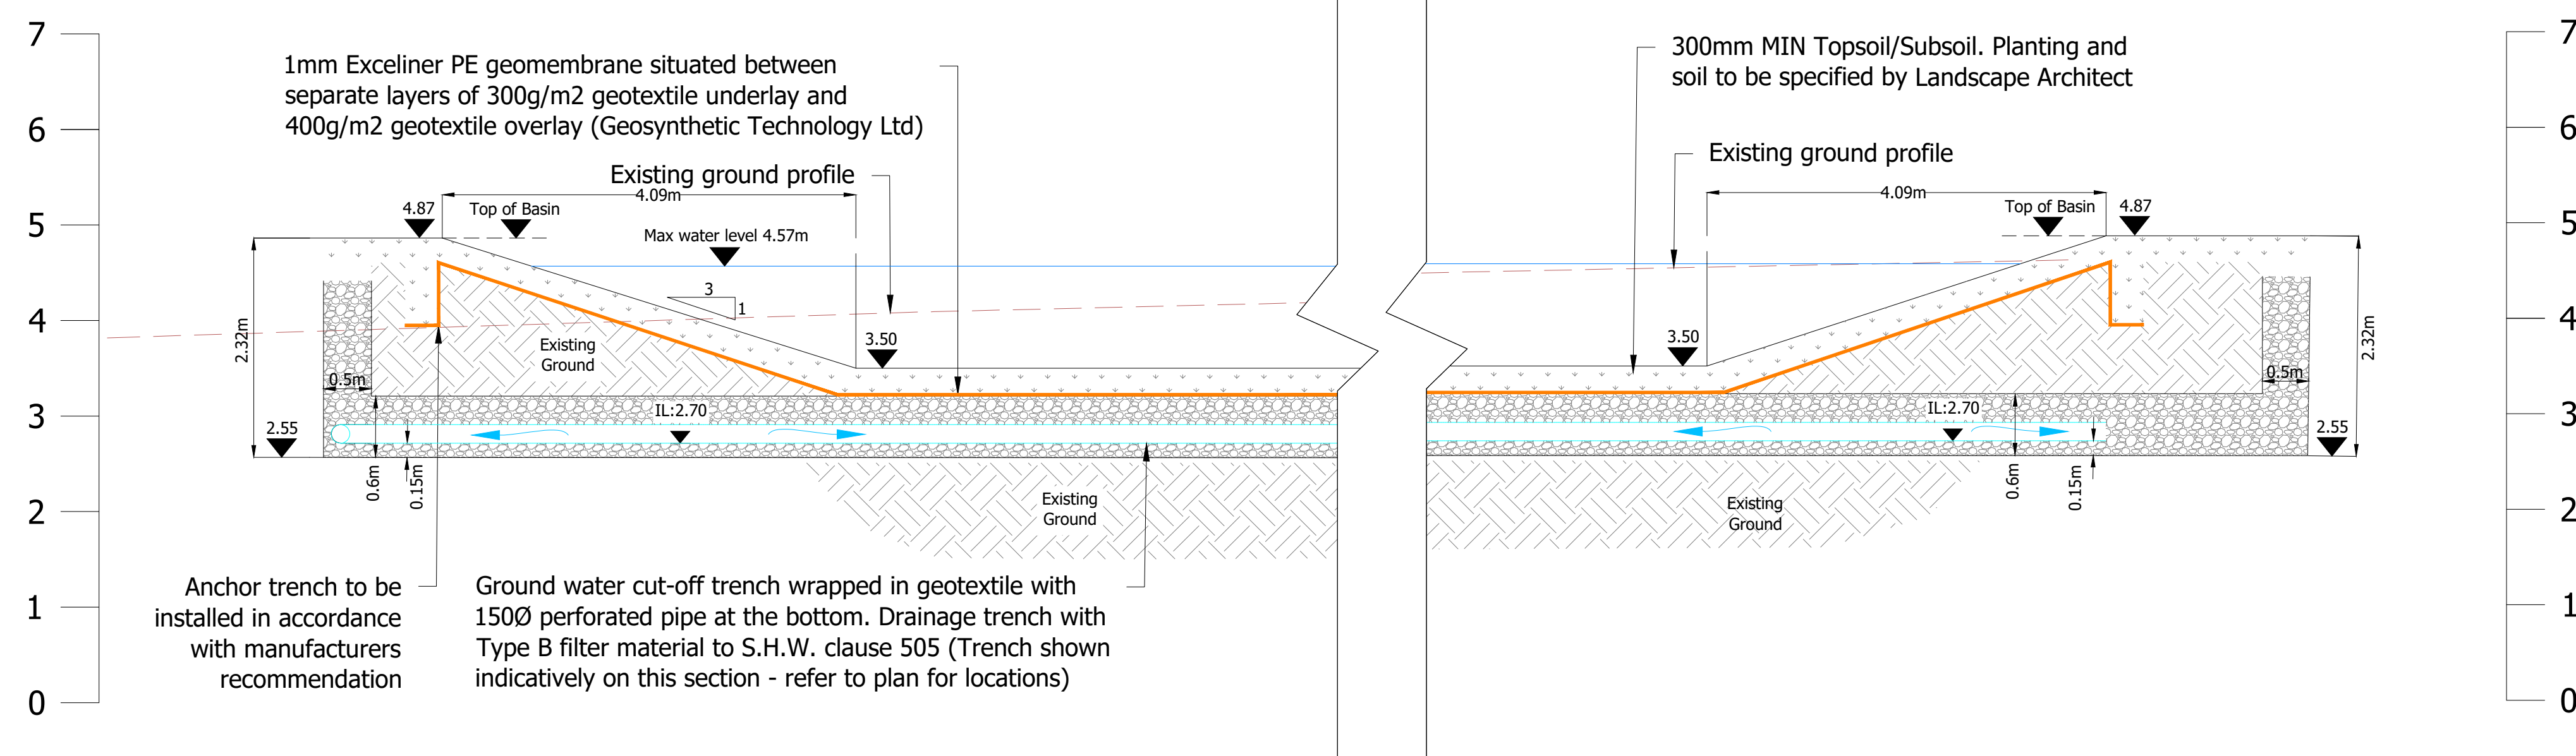

SECTION D-D THROUGH ATTENUATION BASIN & SWALE

Scale 1:50

T5	Removal of Outfall Headwall Detail. (FA)	SL	06/07/26
T4	Updated to show location of non-return flap valve on headwall outfall. (FA)	SL	26/03/26
T3	Updated top of the basins. (PO)	SL	23/03/26
T2	Update for client comments (JRH)	SL	26/11/25
T1	Initial Issue (PO)	SL	10/09/25

rev.	amendment	checked	date
------	-----------	---------	------



mayer brown

Mayer Brown Limited
Aerodrome Studios 2-8 Airfield Way Christchurch
Dorset BH23 3TS
Telephone 07787 523 397
enquiry@mayerbrown.co.uk www.mayerbrown.co

client

BARGATE

project

LAND WEST OF PAGHAM ROAD, PAGHAM

scale	drawn by	checked by
-------	----------	------------

date	cad file
------	----------

title

SUDS PROFILES

Mayer Brown Limited jobcode	suitability	revision
BUAQUAMBOAR 2		000

drawing number

SL/BHPAGHAMROAD.2-1260