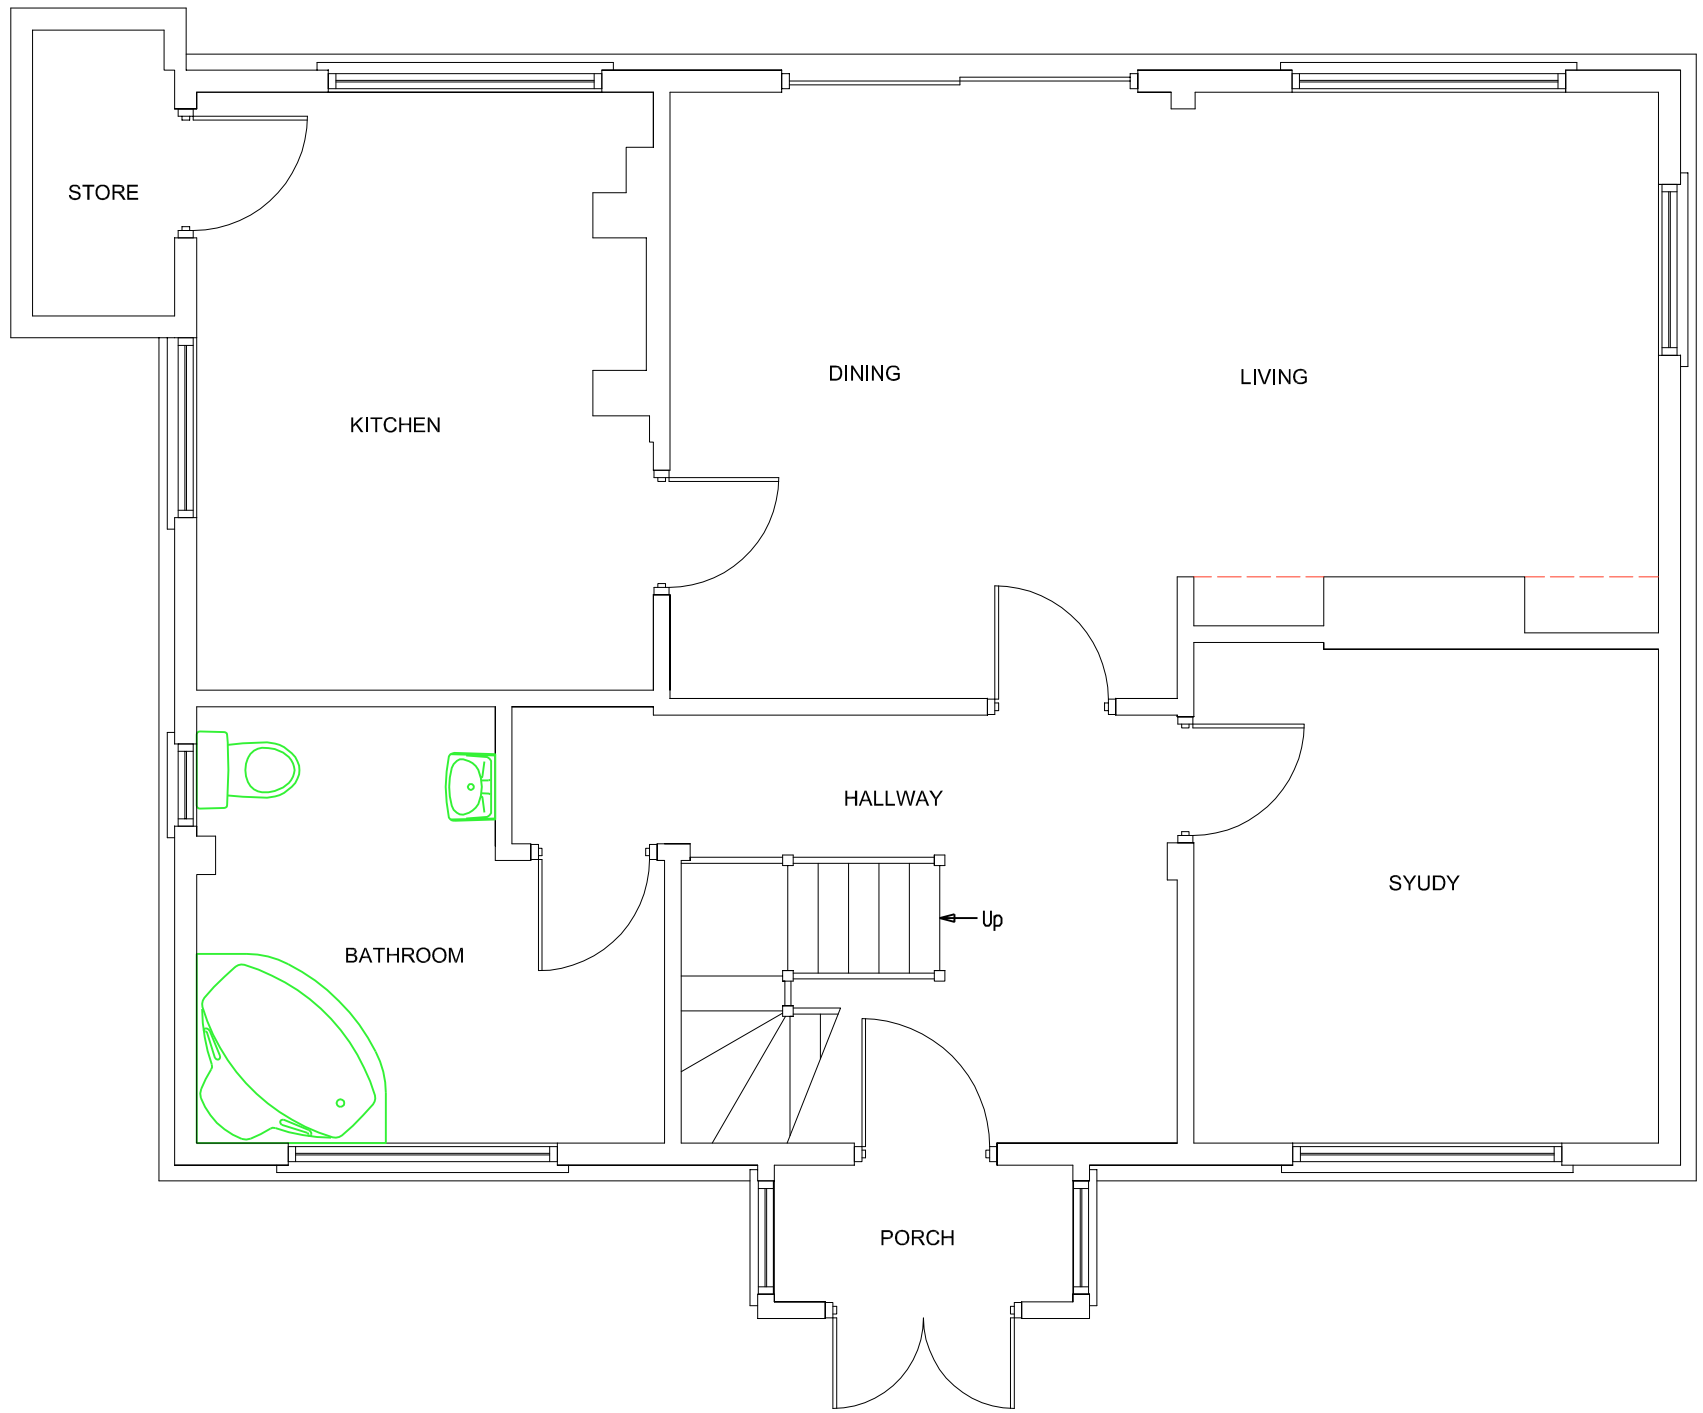

EXISTING GROUND FLOOR PLAN

SUSSEX BUILDING CONSULTANCY LIMITED

43 SEA LANE, PAGHAM,
BOGNOR REGIS.

SCALE - 1/50 REV - DATE - 05/11/2008

SBCL

1 COURDELYS
BERSTED STREET
BOGNOR REGIS
PO22 9QE

TEL/FAX - (01243) 861379

ARUN DISTRICT COUNCIL P/103/09/