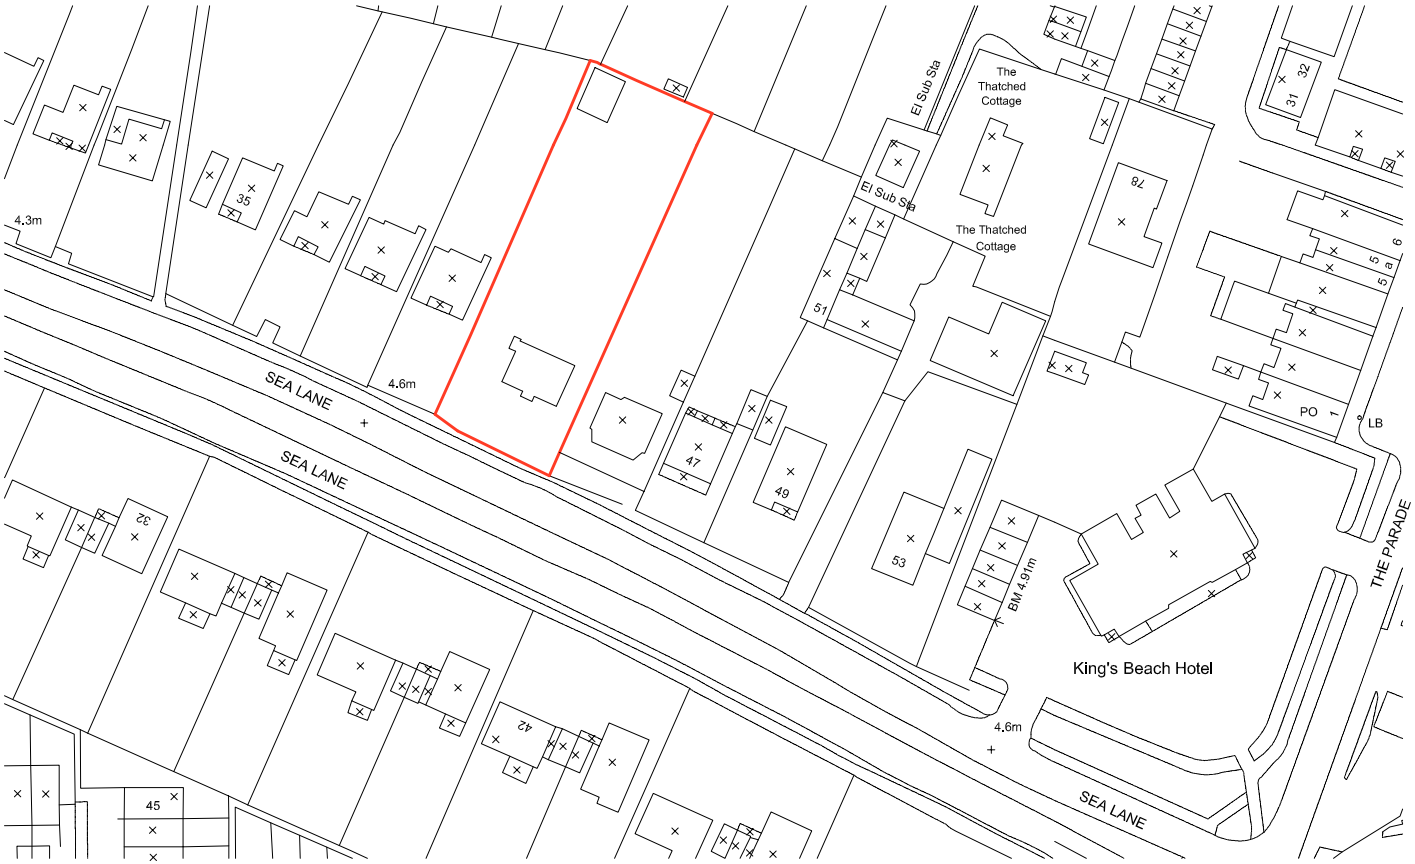

© Crown Copyright 2007. All rights reserved. Licence number 100020449

LOCATION PLAN 1/1250

SUSSEX BUILDING CONSULTANCY LIMITED 43 SEA LANE, PAGHAM, BOGNOR REGIS. REVISIONS - DATE - 28/05/2008	SBCL 1 COURDELYS BERSTED STREET BOGNOR REGIS PO22 9QE TEL/FAX - (01243) 861379

ARUN DISTRICT COUNCIL P/103/09/