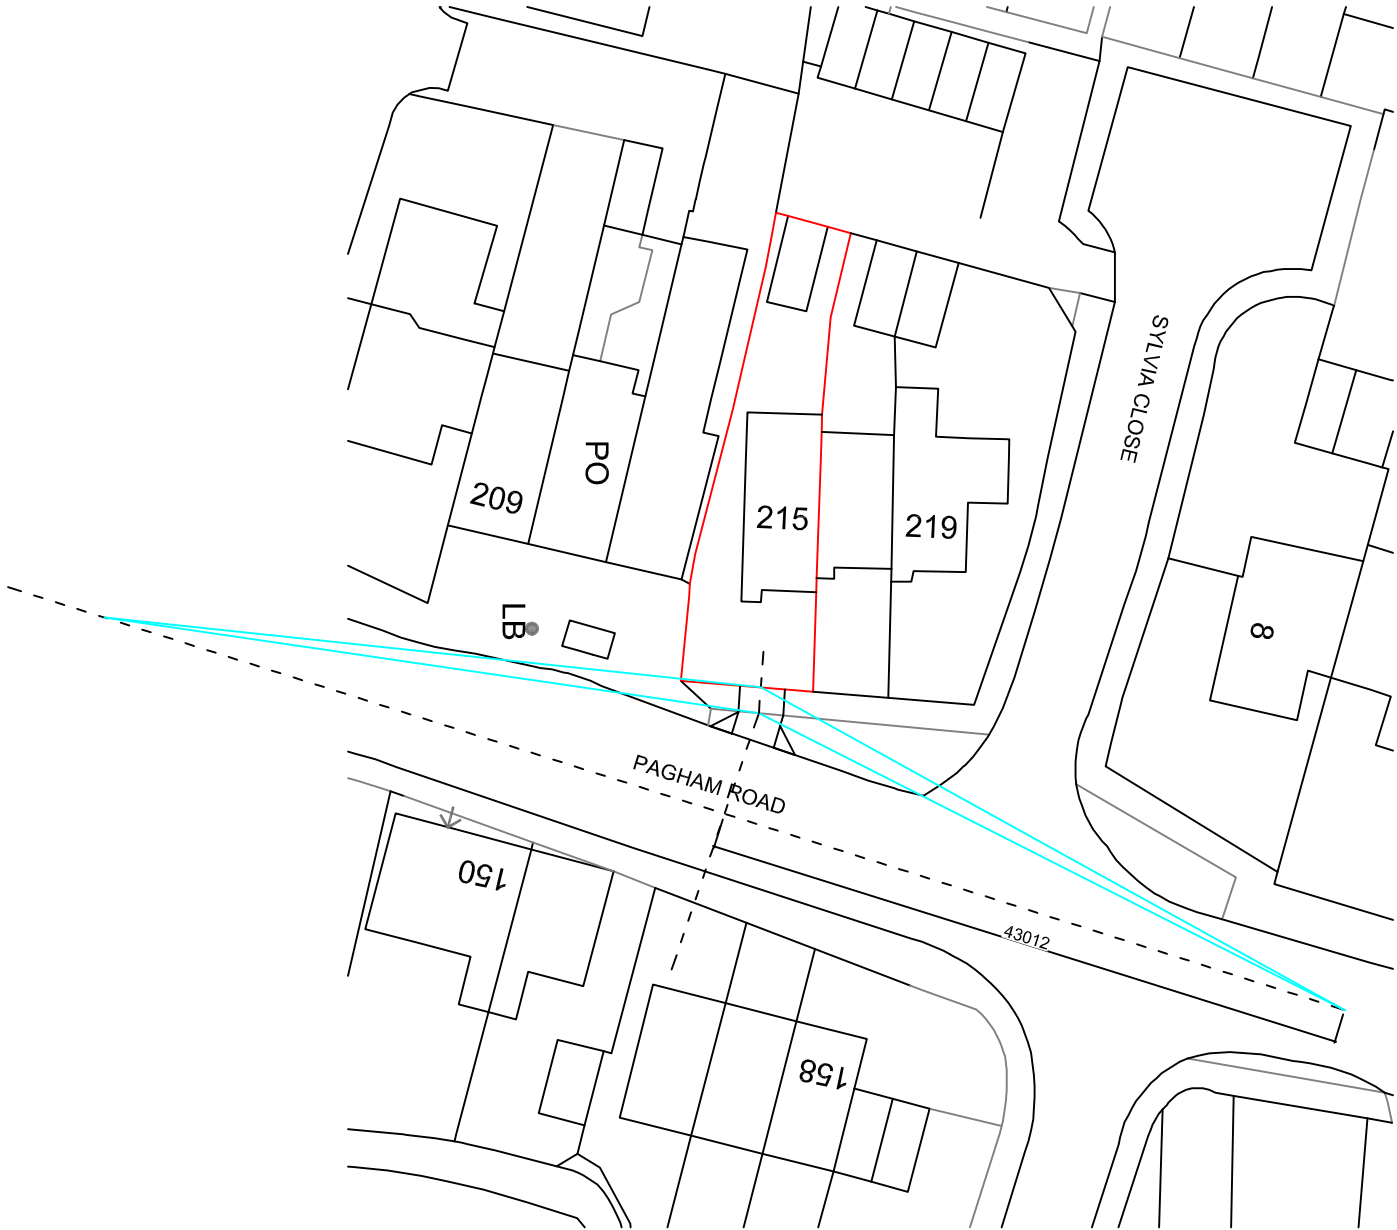


Your Home Plans Ltd
Chichester Enterprise Centre, Terminus
Road, Chichester, PO19 8TX
01243 908064
june@yourhomeplans.co.uk

215 Pagham Road
Nyetimber
Bognor Regis
West Sussex
PO21 3QD

Block Plan

Project Number:	215PAG-21
Date:	1st July 2021
Drawn By:	Your Home Plans Ltd
Checked By:	JEG

Drawing No:
B01

Scale: 1:500 A3