All dimensions to be checked on site

All details and dimensions relating to sub-contractors or suppliers work must be checked and agreed between the general contractors and the sub-contractors or suppliers

Copyright reserved

Amendments

A. File No. changed from 4174
B Annex Added - File No 5296.
C. Garage Block - File No. 5902.

ARUN DISTRICT COUNCIL

No.	P	105	05	
RECEIVED	31-8-05			

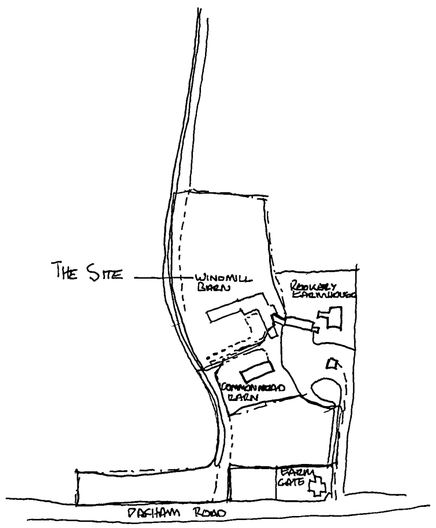

LOCATION PLAN 1:2500

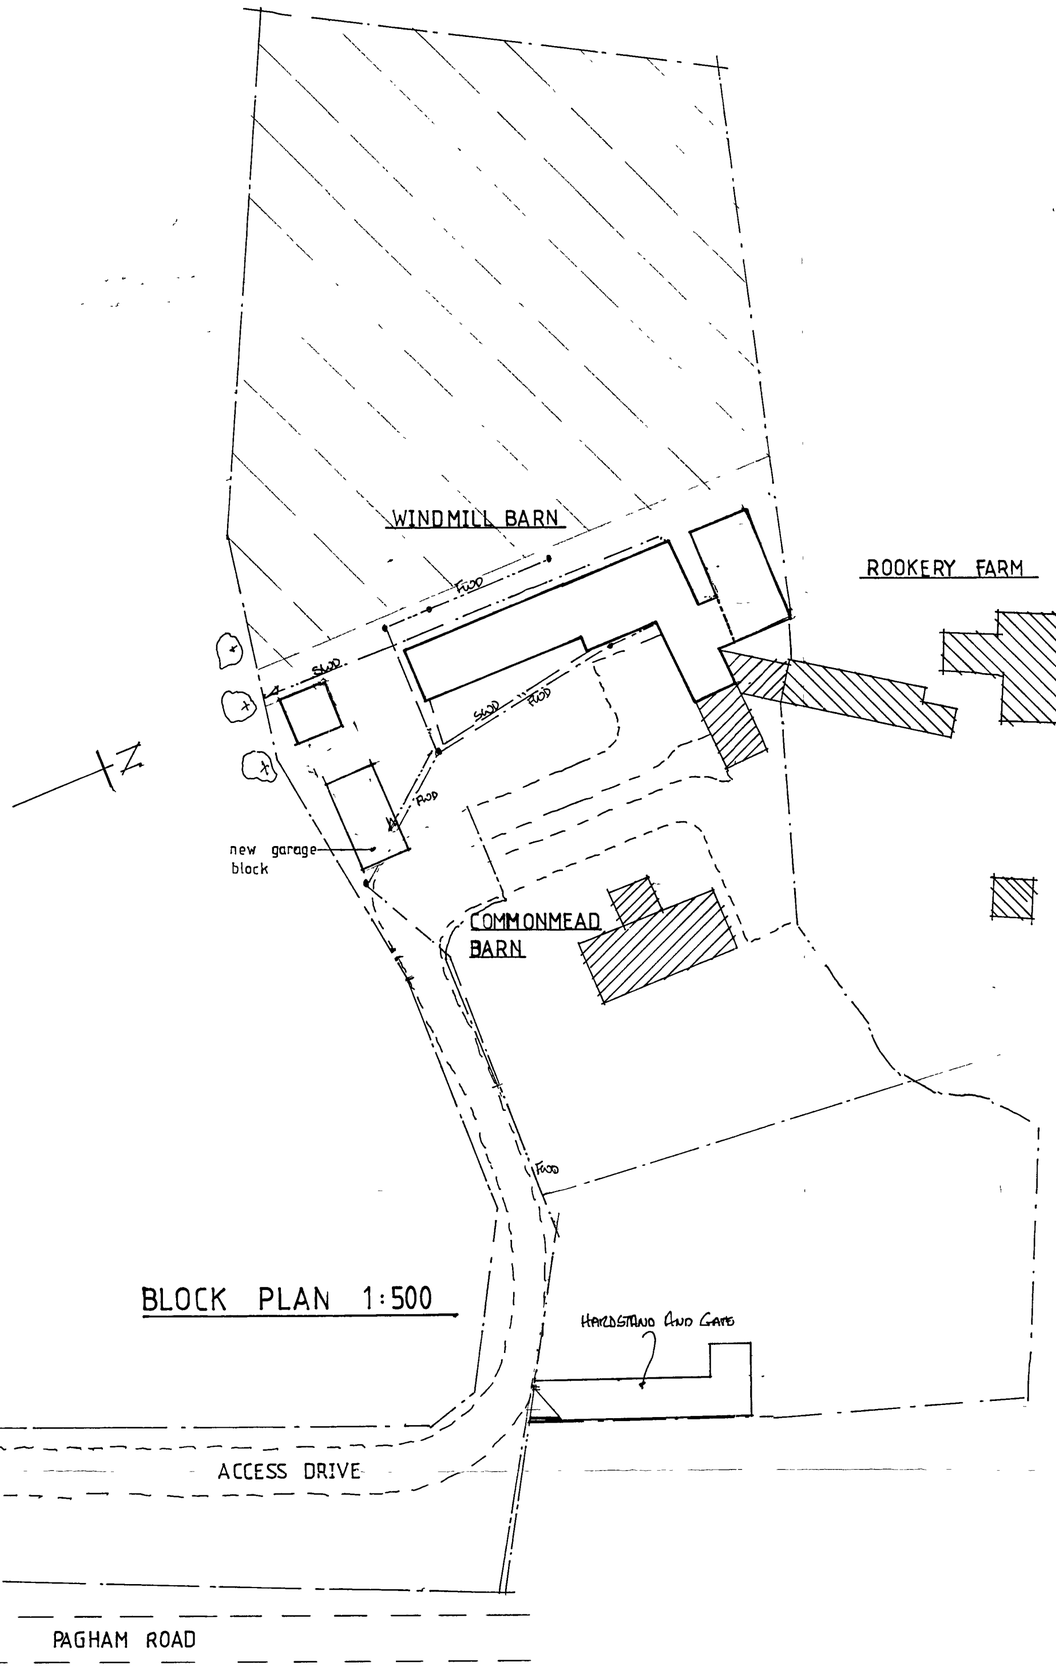

BLOCK PLAN 1:500

WINDMILL BARN
PAGHAM ROAD
PAGHAM

BLOCK & LOCATION PLAN

Scale 1:500. 1:2500
Date JAN 2001
Drawn ADK

5094 | 07C

J.P. Tupper Associates
Surveyors, Valuers & Architectural Consultants
20 Sudley Road, Bognor Regis, Sussex PO21 1EU
Tel: Bognor Regis (01243) 822903 & 863703
Fax: Bognor Regis (01243) 841500

REPROPOINT 2527