


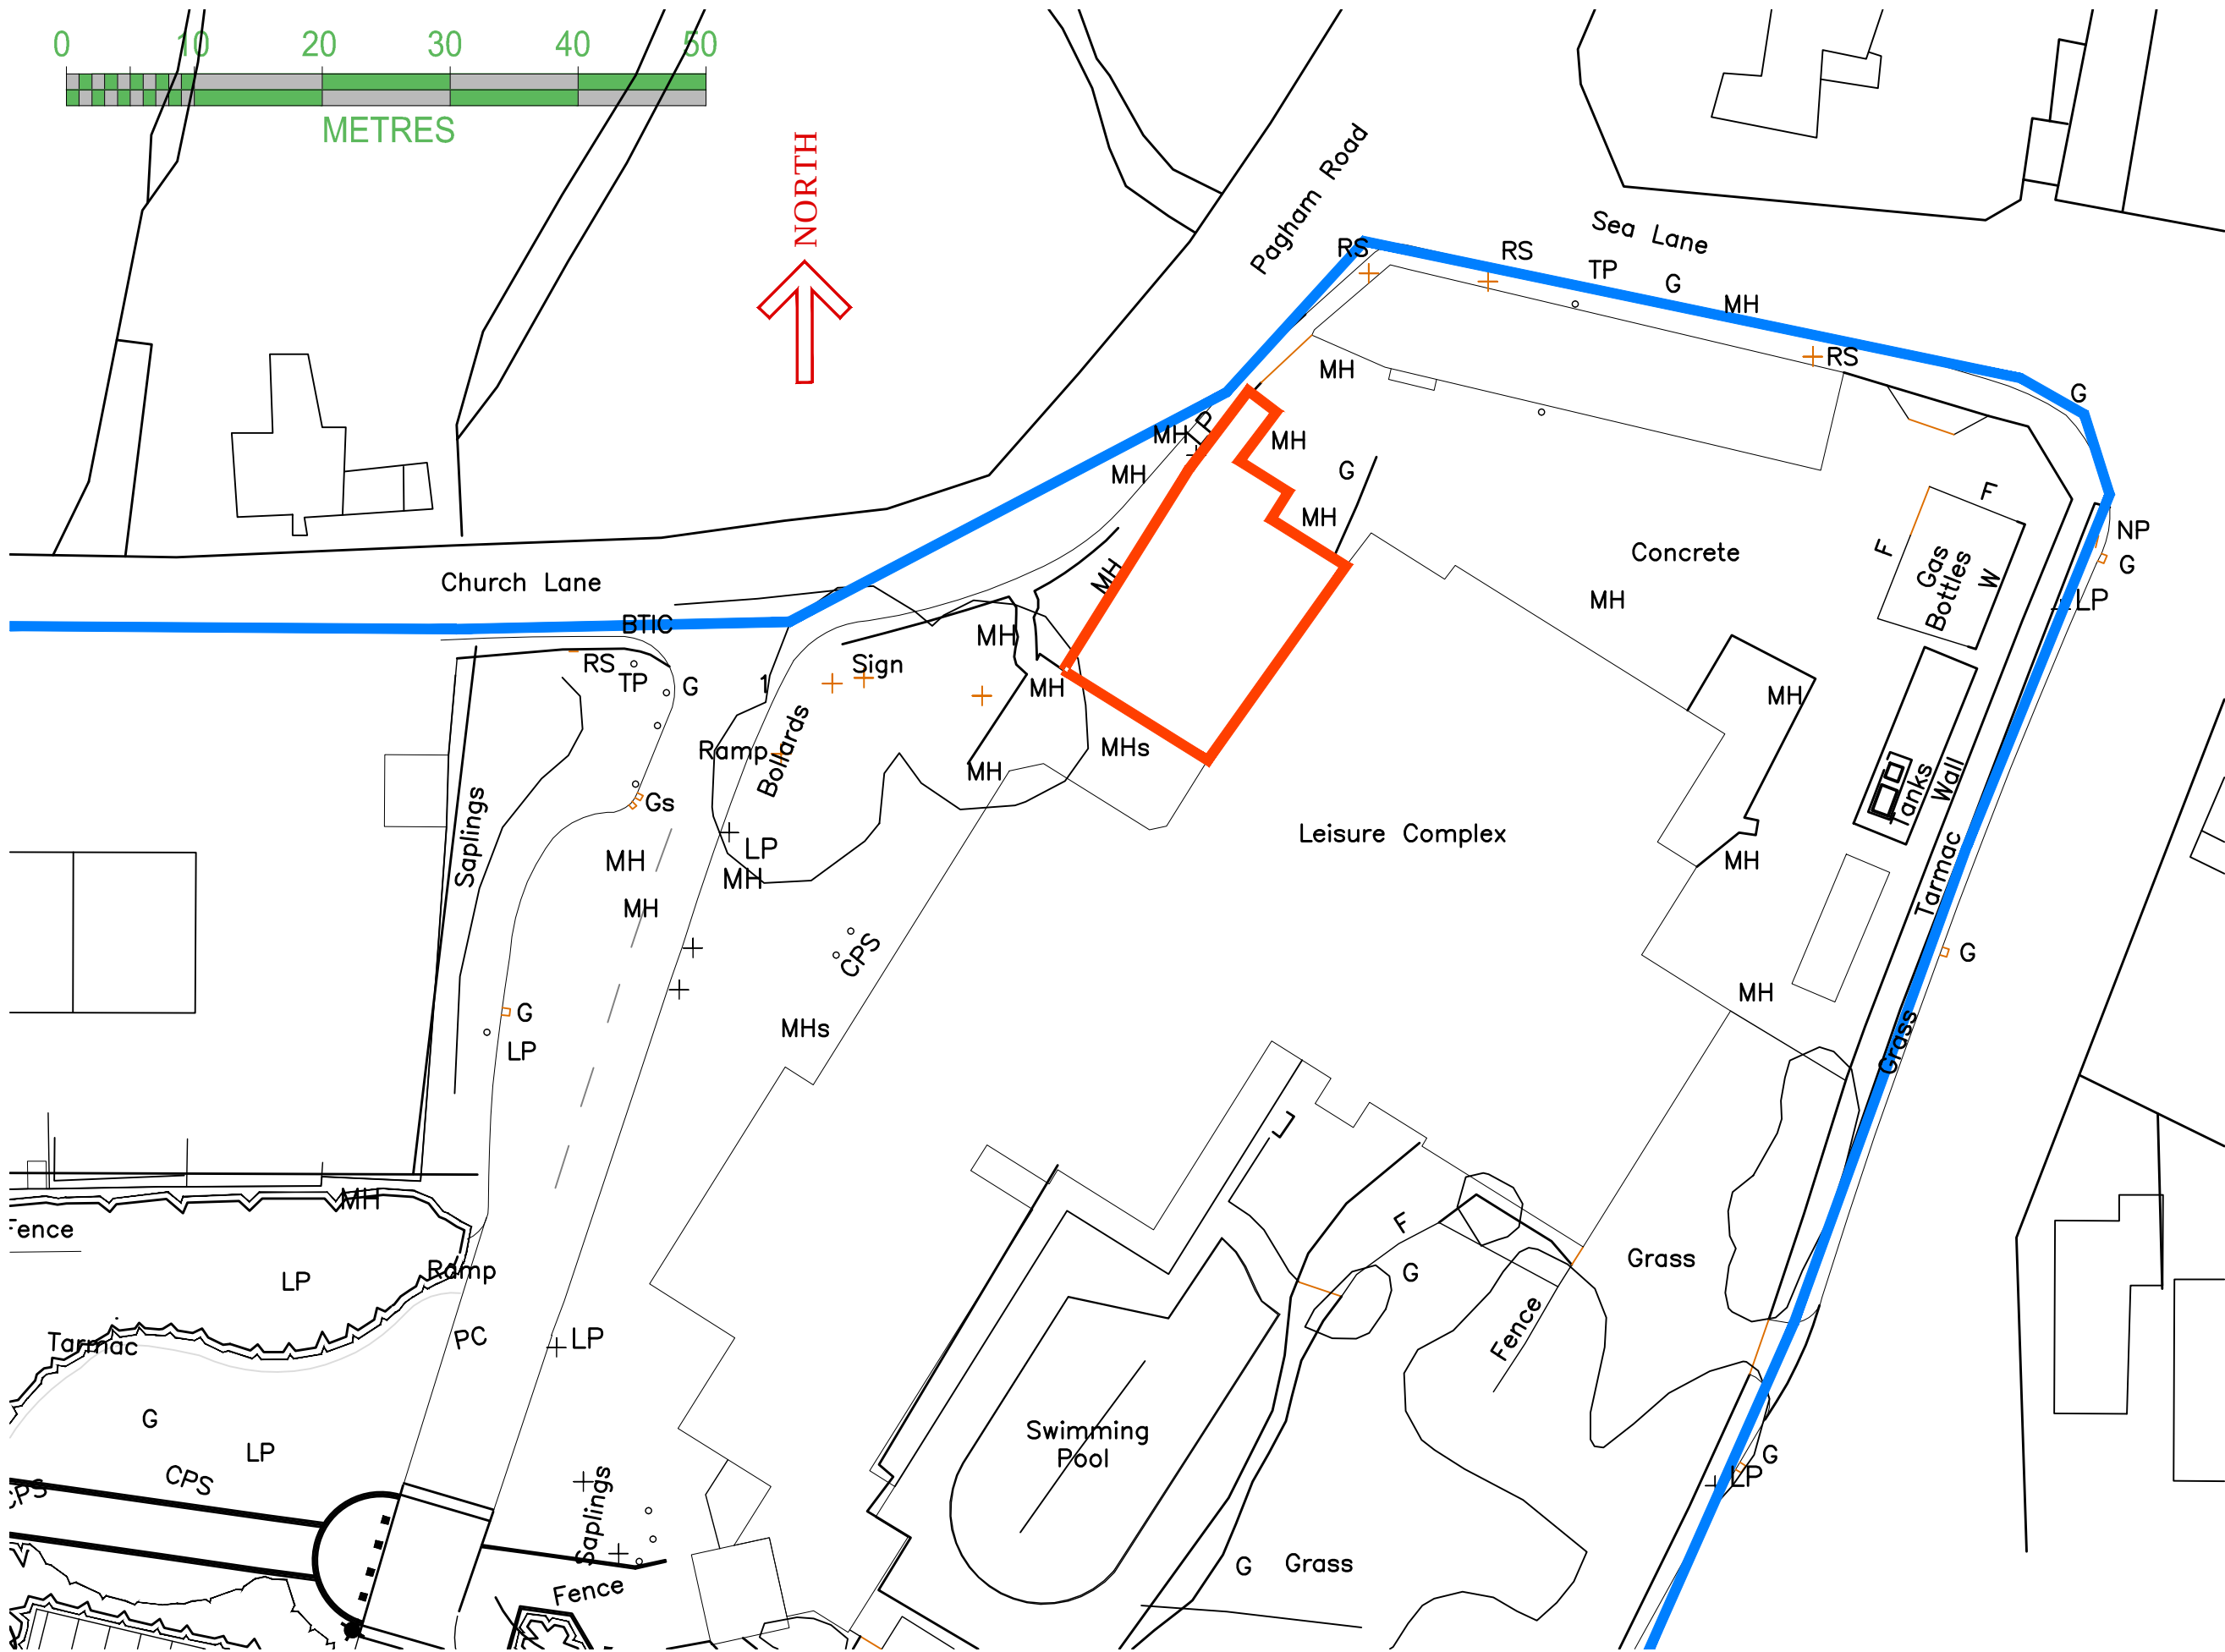

Copyright. This drawing is the property of A&M Architectural Services Ltd. Its copyright and design content is reserved by them and the drawing is issued on the condition that it is not copied, reproduced, retained or disclosed to any other unauthorised person, either wholly or in part without the consent in writing of A&M Architectural Services Ltd. Do not scale this drawing.

Verify all dimensions on site before commencing any work or preparing any shop drawings. All dimensions are in mm unless otherwise stated. Report any alterations or omissions to the Architect. This drawing incorporates information from other professions. A&M Architectural Services Ltd cannot accept responsibility for the integrity and accuracy of such information. Any clarification and/or additions that are required appertaining to such information should be sought from the relevant profession or their appointed representative.

Rev	Details	Name	Date
.	.	.	.



ARCHITECTURAL PARTNERSHIP LLP
40 CAMBRIDGE ROAD,
HASTINGS, EAST SUSSEX
TN34 1DT
T: 01424 200222
F: 01424 200333
E: admin@a-and-m.co.uk

Client		BOURNE LEISURE LTD.	
Project		CHURCH FARM HOLIDAY VILLAGE PAGHAM, Nr CHICHESTER, WEST SUSSEX. PO21 4NR	
Drawing Name		SITE BLOCK PLAN	
Status		PLANNING	
Scale	1:500 @ A3	Date	Dec 2012
Drawn By	.	Checked By	.
Computer File Name		3422-101 Site Block Plan.dwg	
Drawing No		Revision	
3422-101		.	