


© Douglas Briggs Partnership

This design and copyright remains the property of Douglas Briggs Partnership LLP unless expressly released in writing by Douglas Briggs Partnership LLP

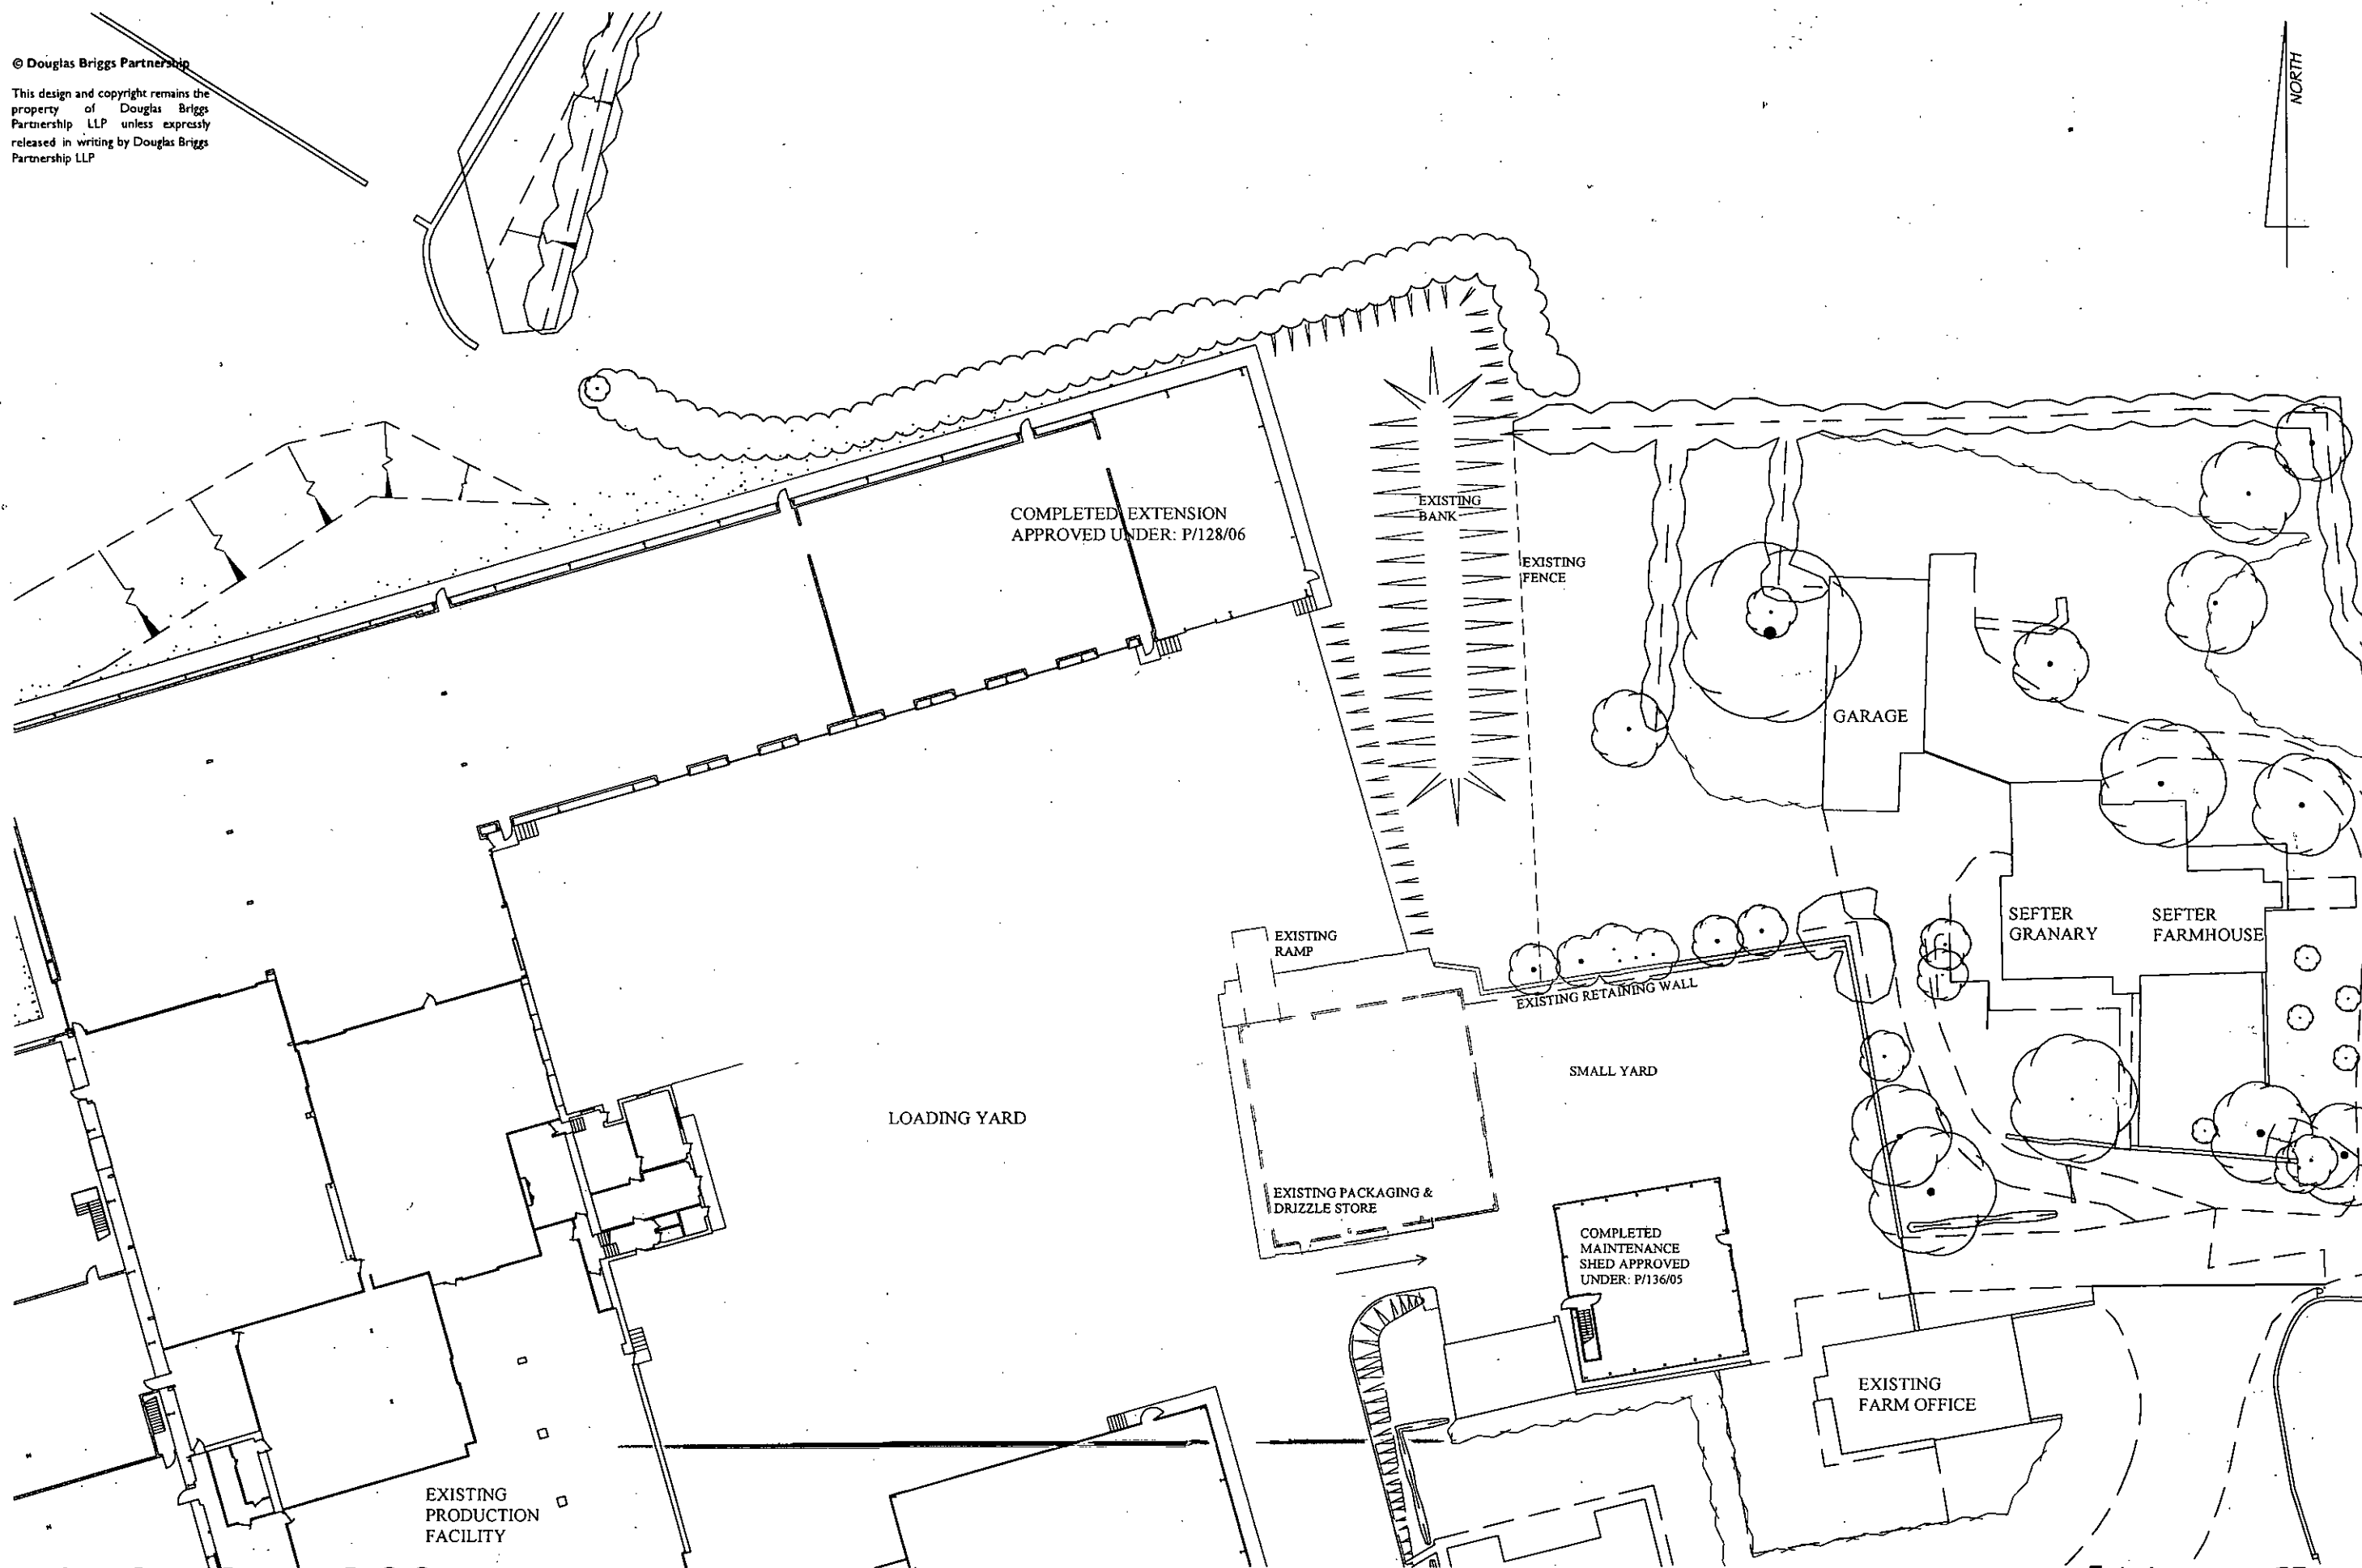

DOUGLAS BRIGGS
PARTNERSHIP

Architects Urban Designers Town Planners

Telephone 01243 576611 Facsimile 01243 574816
FLINT BARN . HAM FARM . BOSHAM . WEST SUSSEX . PO18 8EH

SEFTER FARM
PAGHAM ROAD, PAGHAM
EXTENSION TO PACKAGING STORE

Existing
Site Block Plan
July 2007
6807b-001A
1:500@A3

