


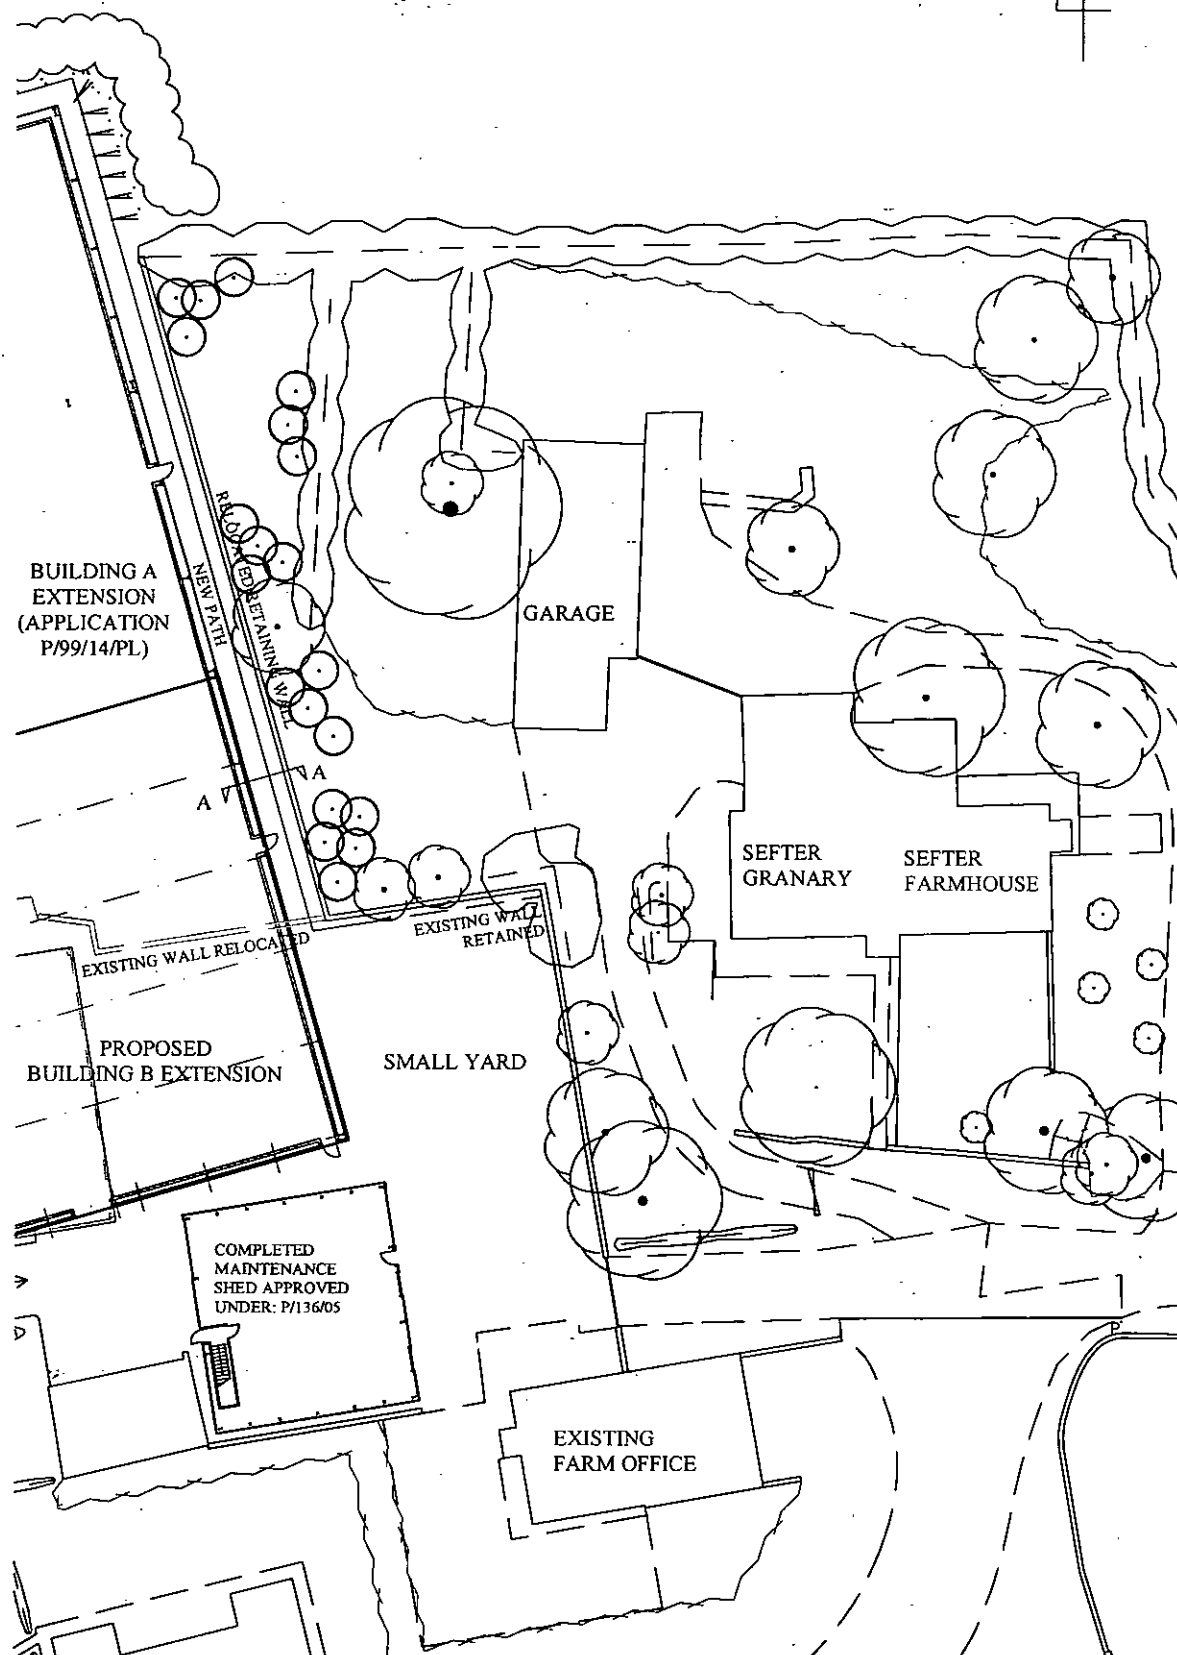


PLAN 1:500

DOUGLAS BRIGGS PARTNERSHIP


Architects Urban Designers Town Planners

Telephone 01243 576611 Facsimile 01243 574816
FLINT BARN . HAM FARM . BOSHAM . WEST SUSSEX . PO18 8EH

SEFTER FARM
PAGHAM ROAD, PAGHAM
EXTENSION TO PACKAGING STORE

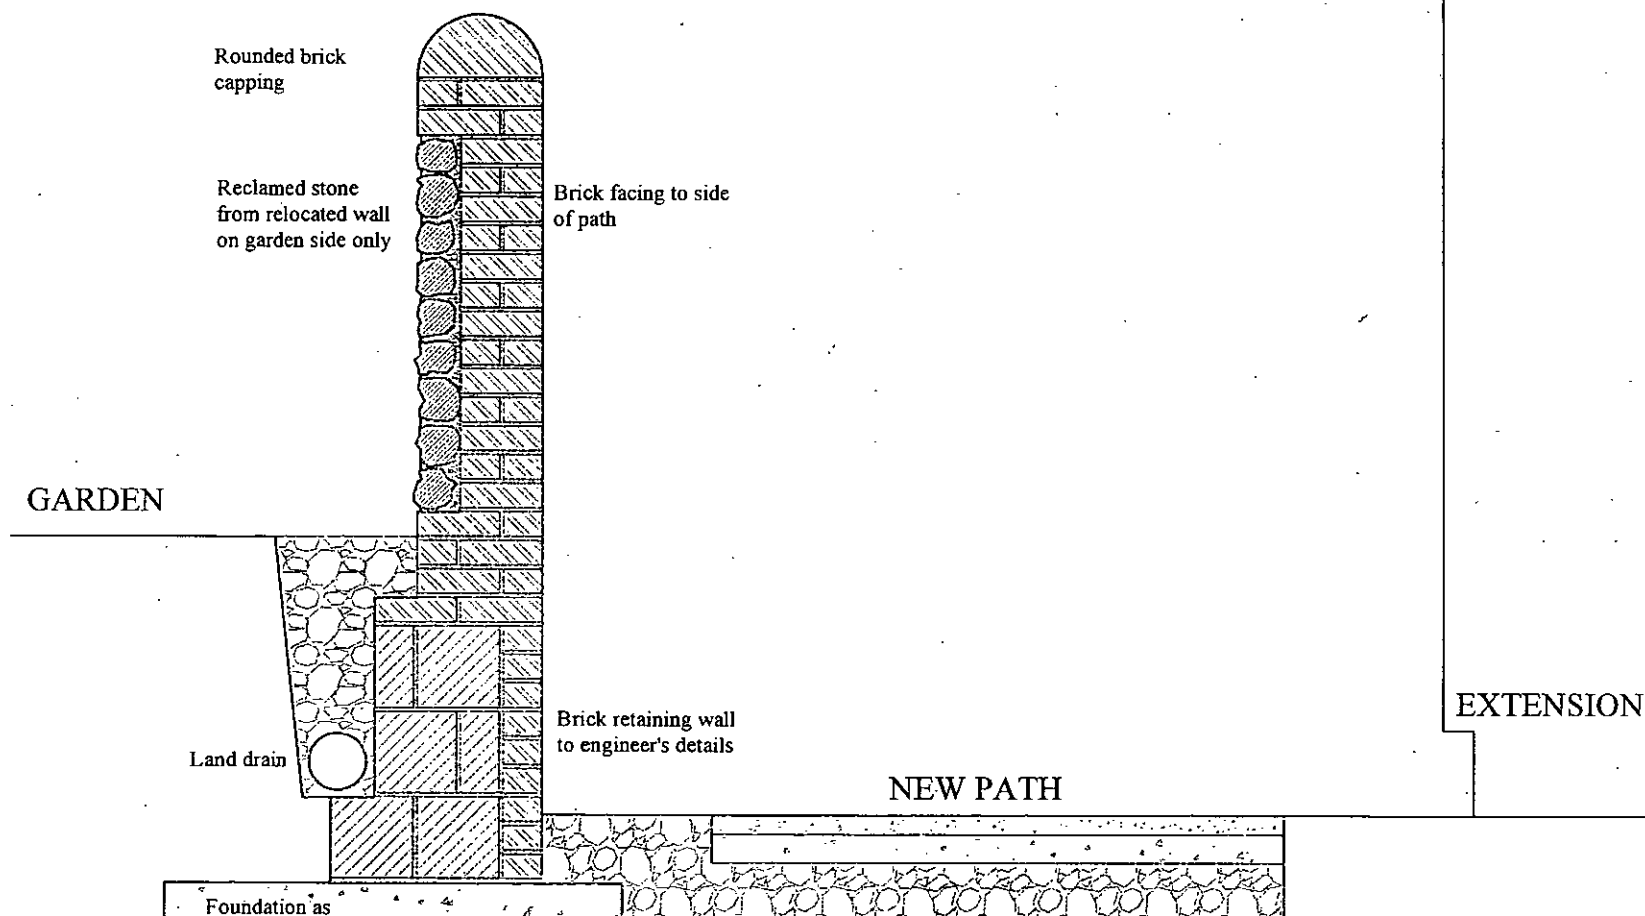

WALL SECTION A-A 1:20

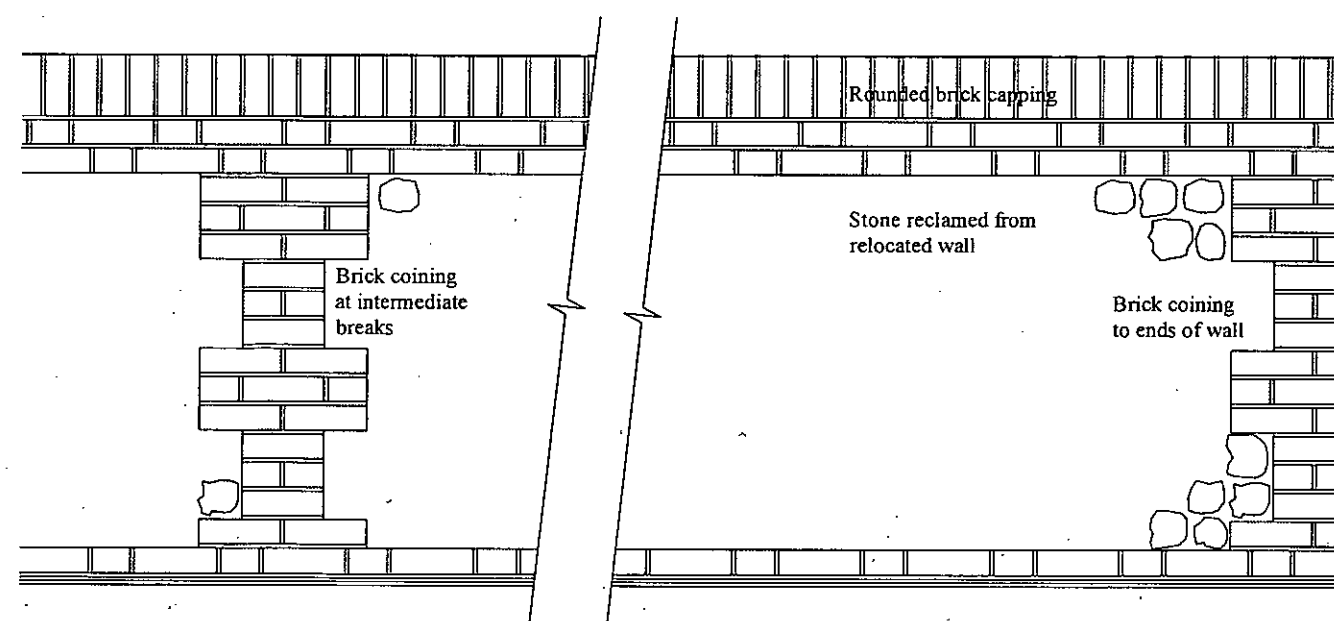

WALL ELEVATION (Garden Side) 1:20

Proposed
Relocated Retaining Wall Details
September 2014
6807b-104
1:500, 1:20@A3

