




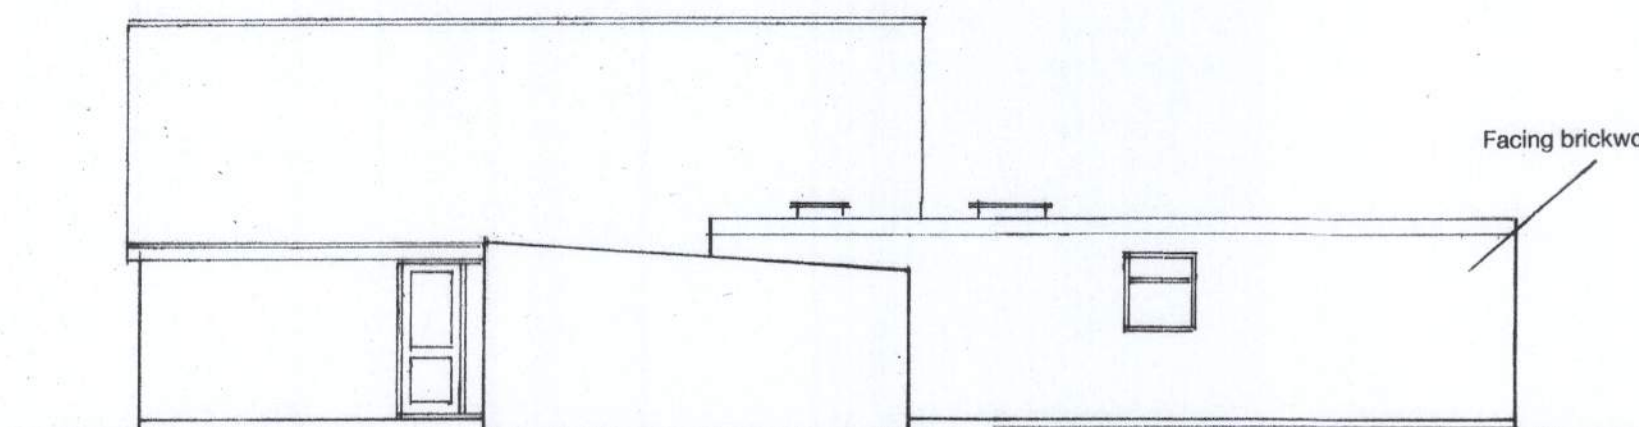


west

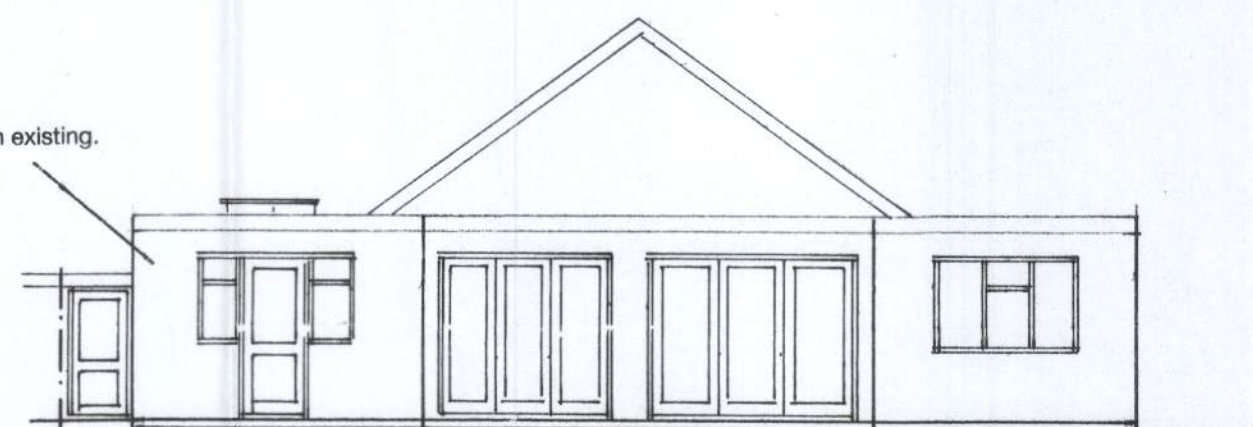

south
1 : 100

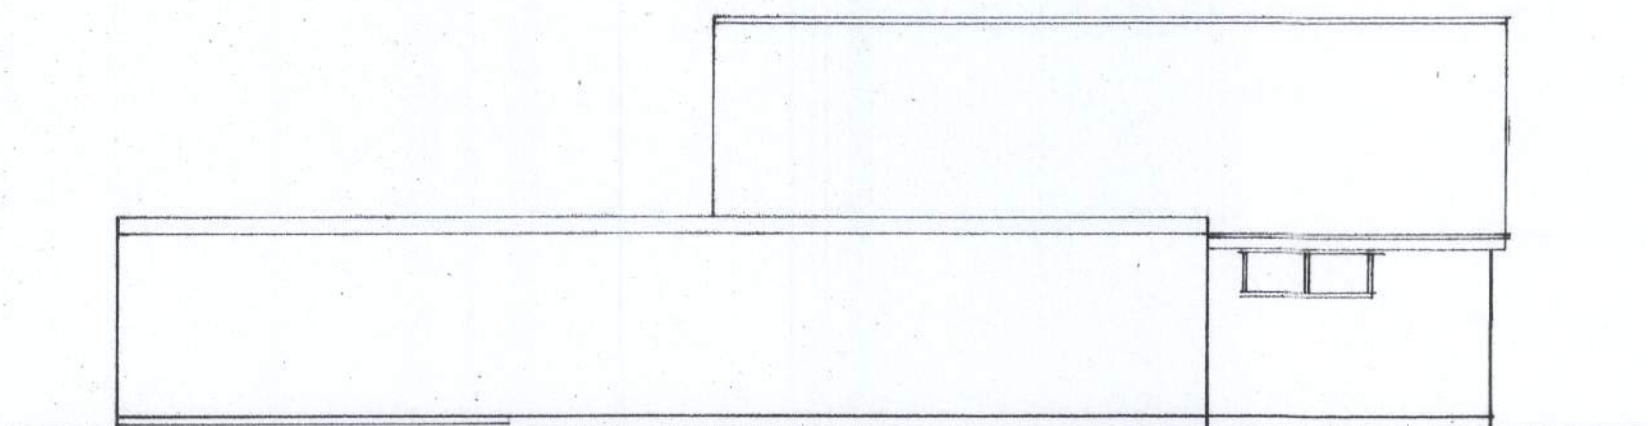

east

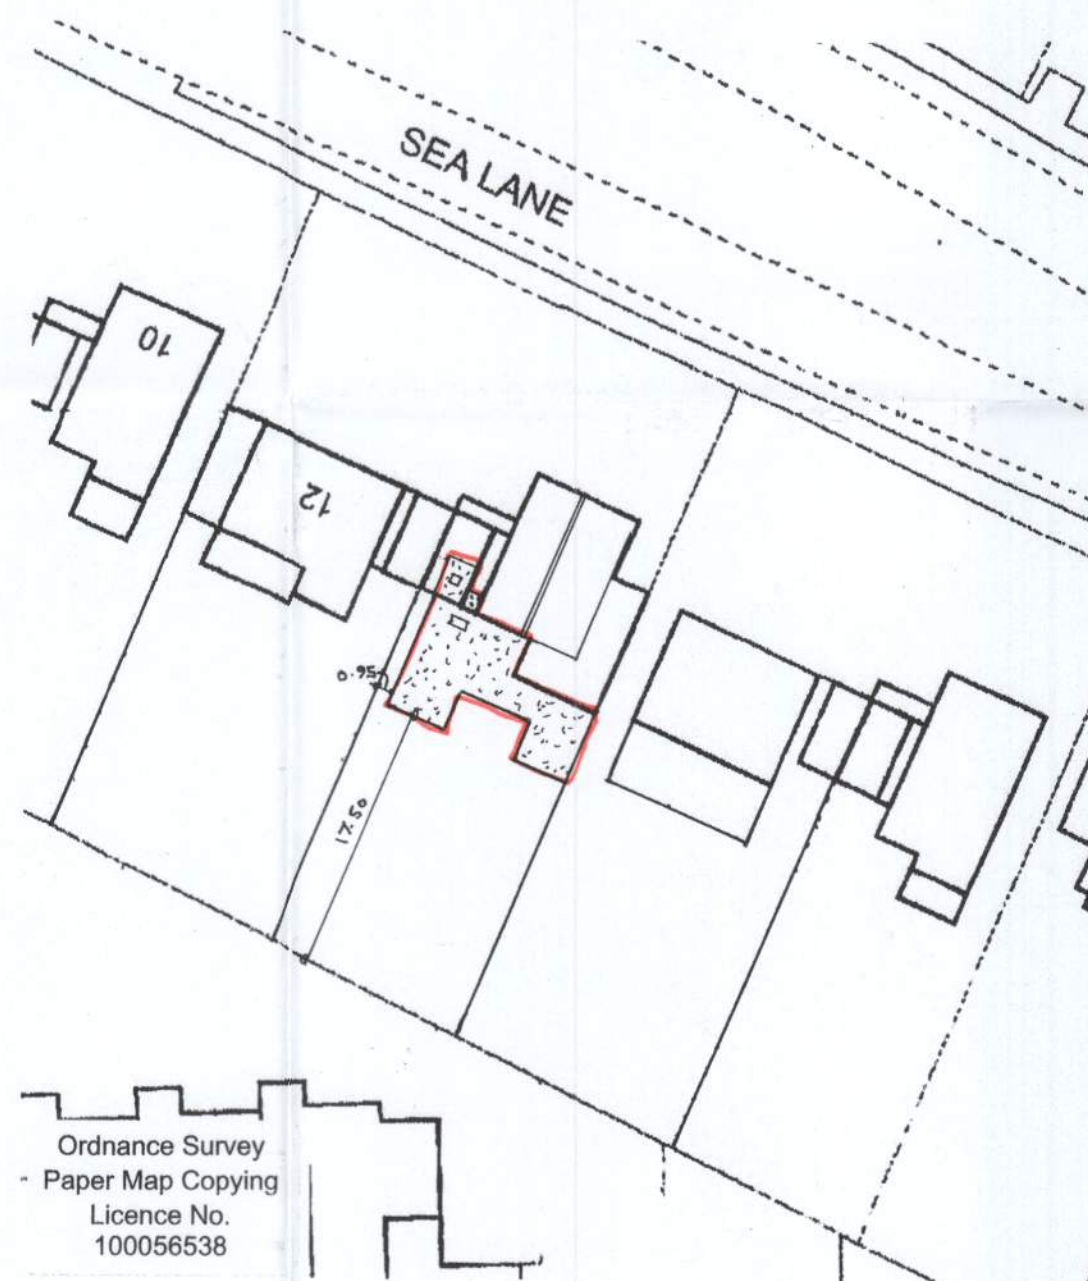

block plan
1 : 500



location plan
1 : 1250

sheet 2 of 3

Ordnance Survey
- Paper Map Copying
Licence No.
100056538

Proposed

PROPOSED SINGLE STOREY EXTENSION AT 14, SEA LANE, PAGHAM
FOR MRS. B. SMITH.

Bryan Butcher
Rainbow Cottage
Nyetimber Lane
Bognor Regis PO21 3JX
01243 266871
07973 233442
bryan.butcher@btinternet.com
www.bryanbutcher.com