




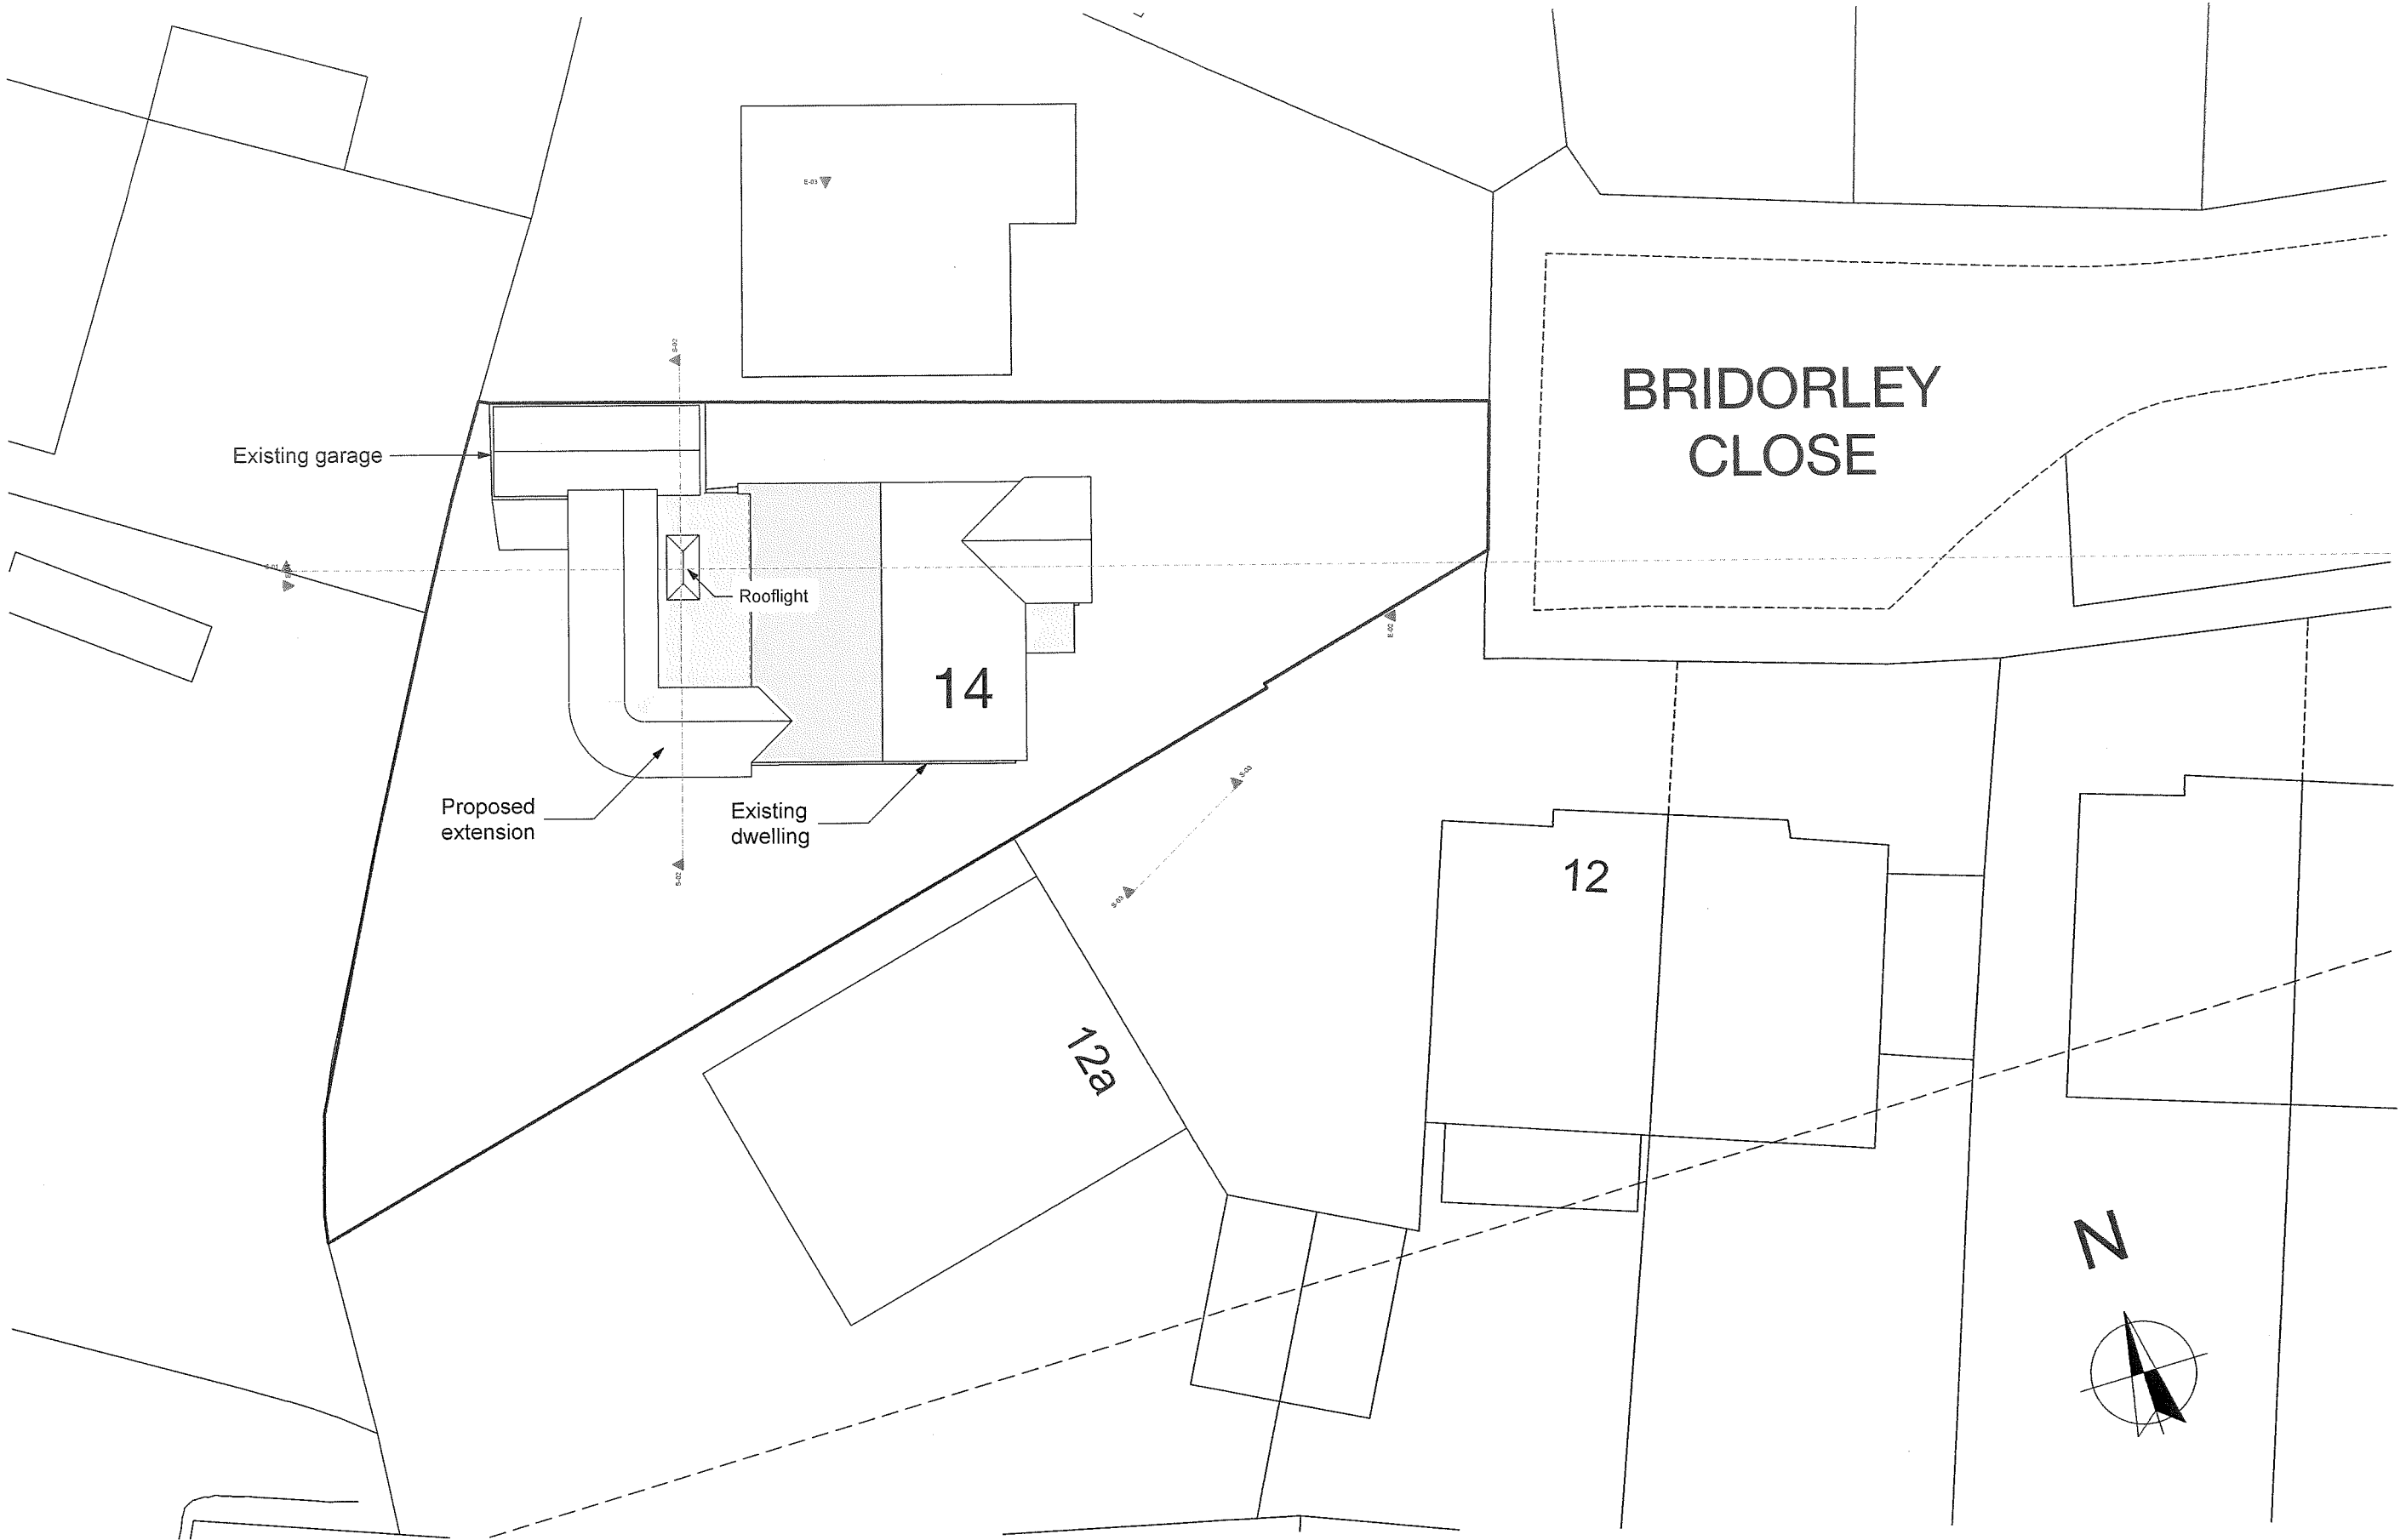

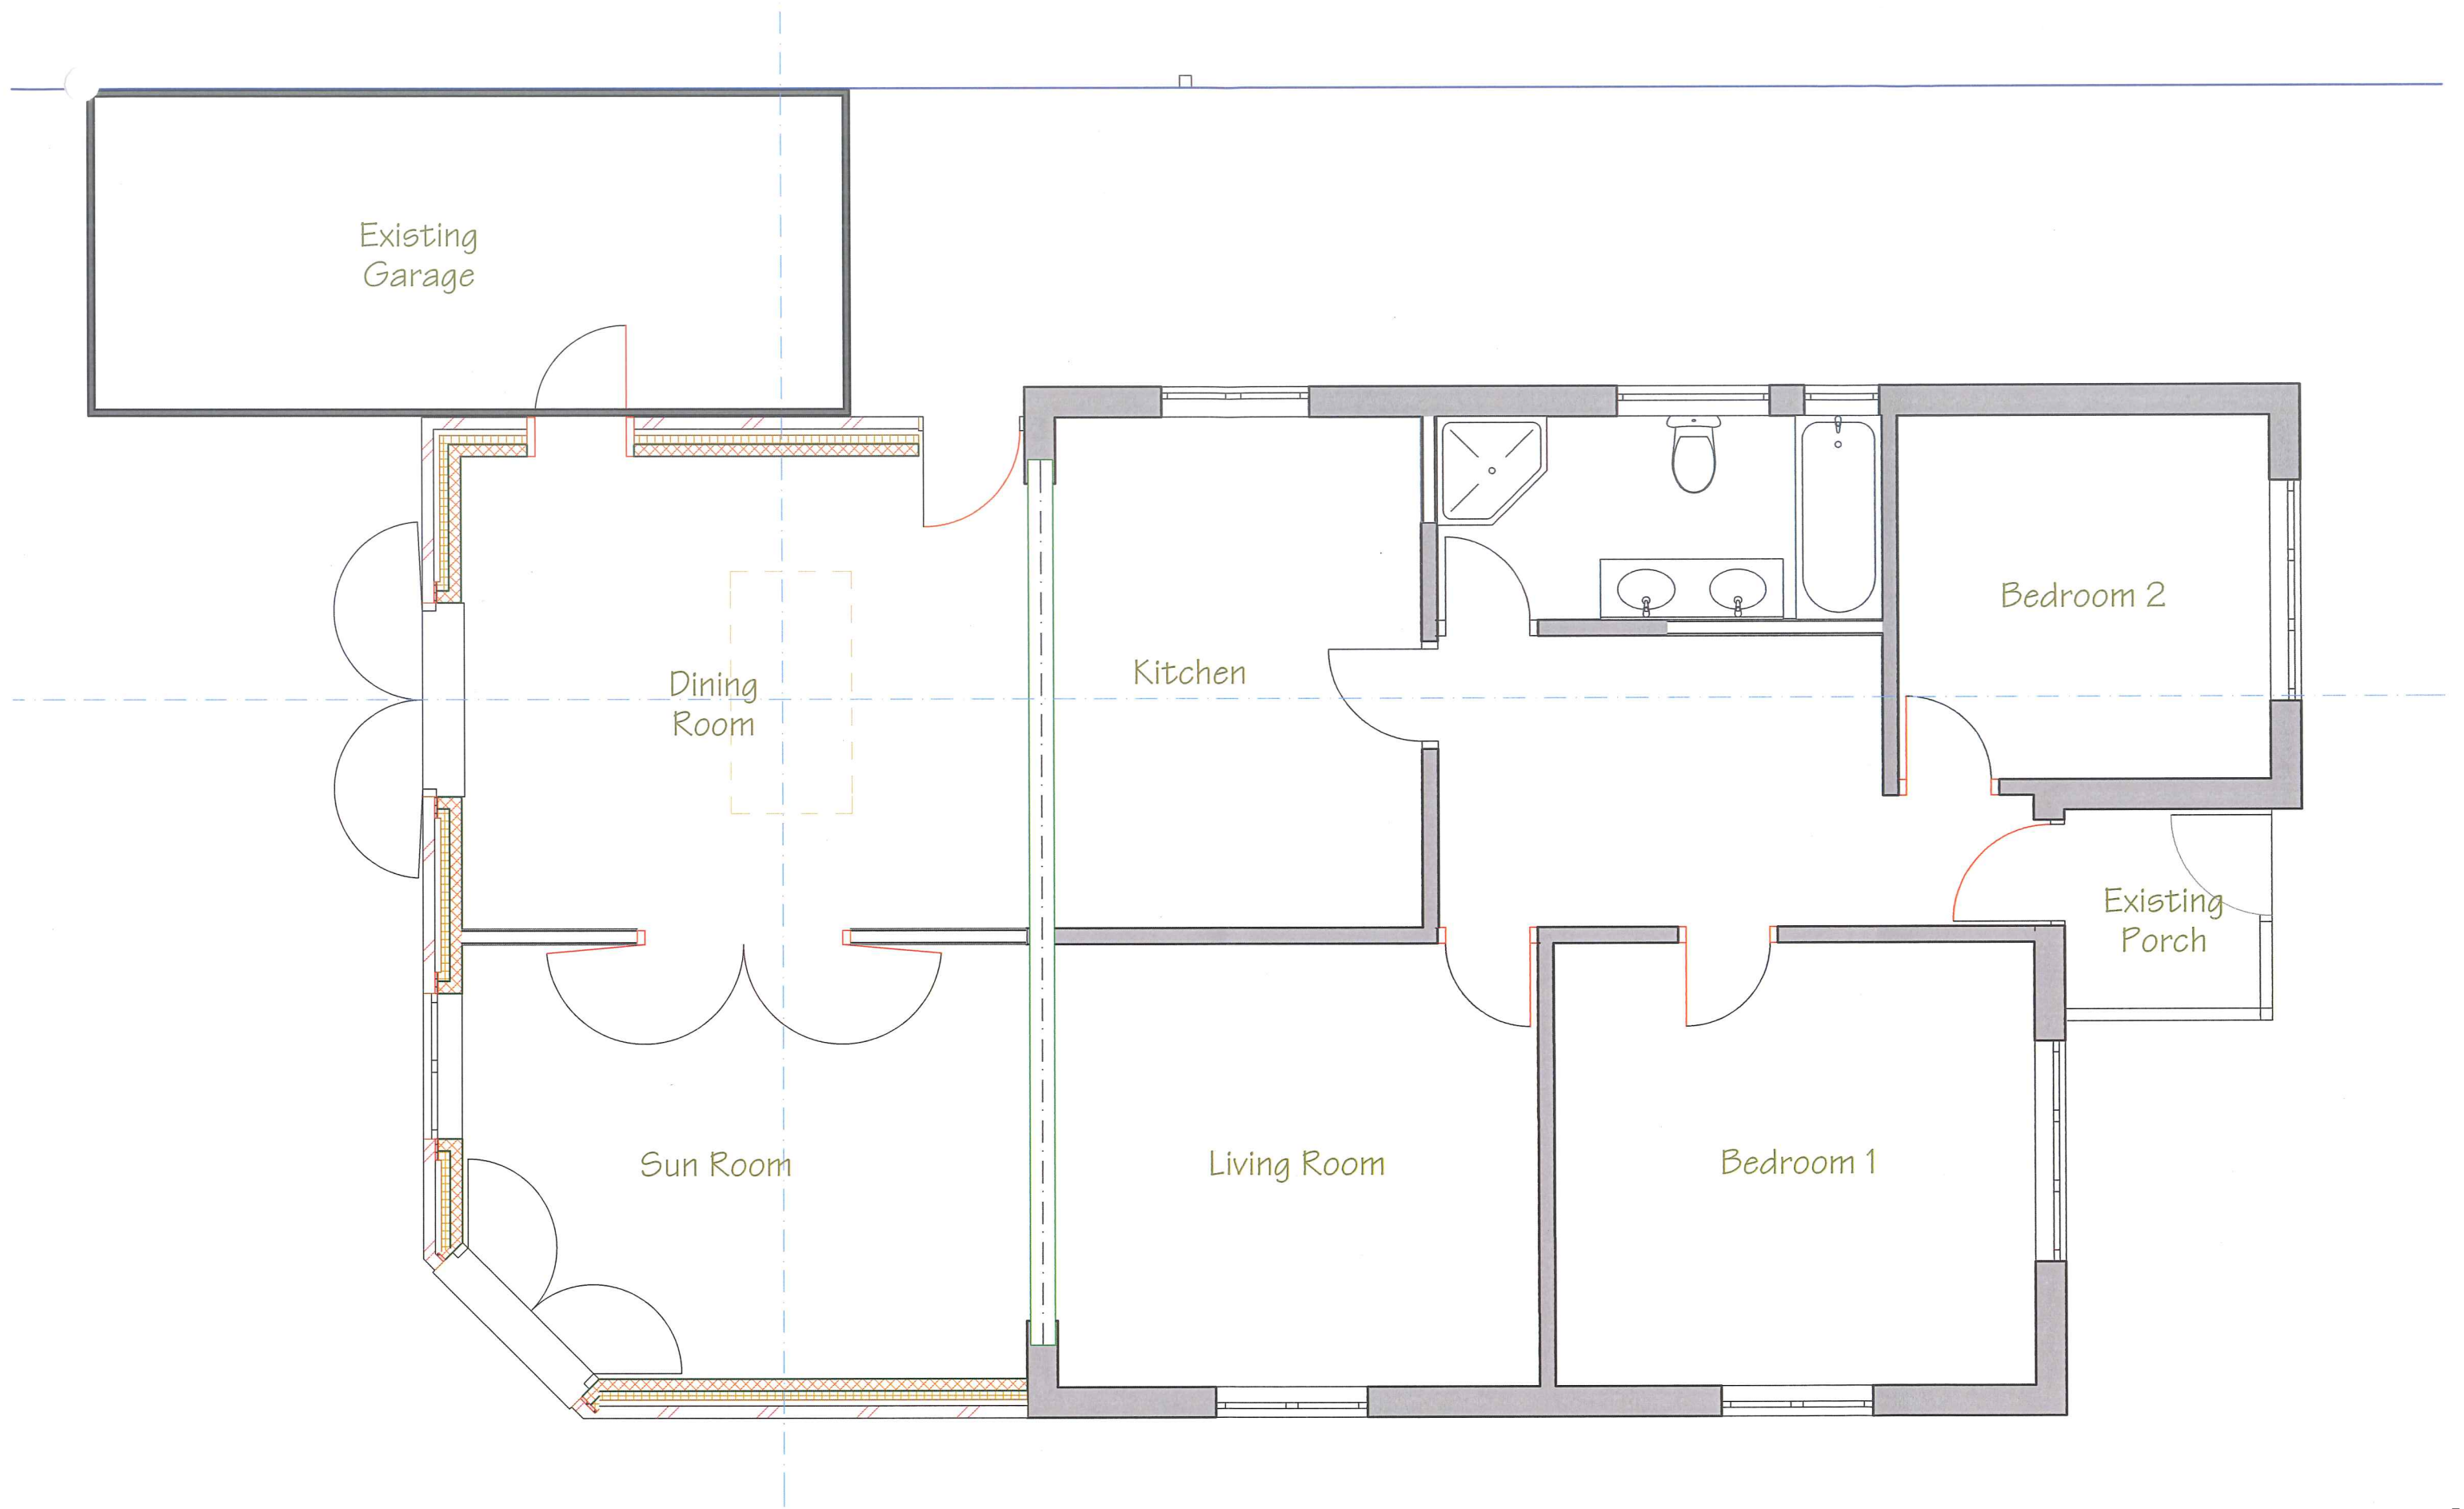

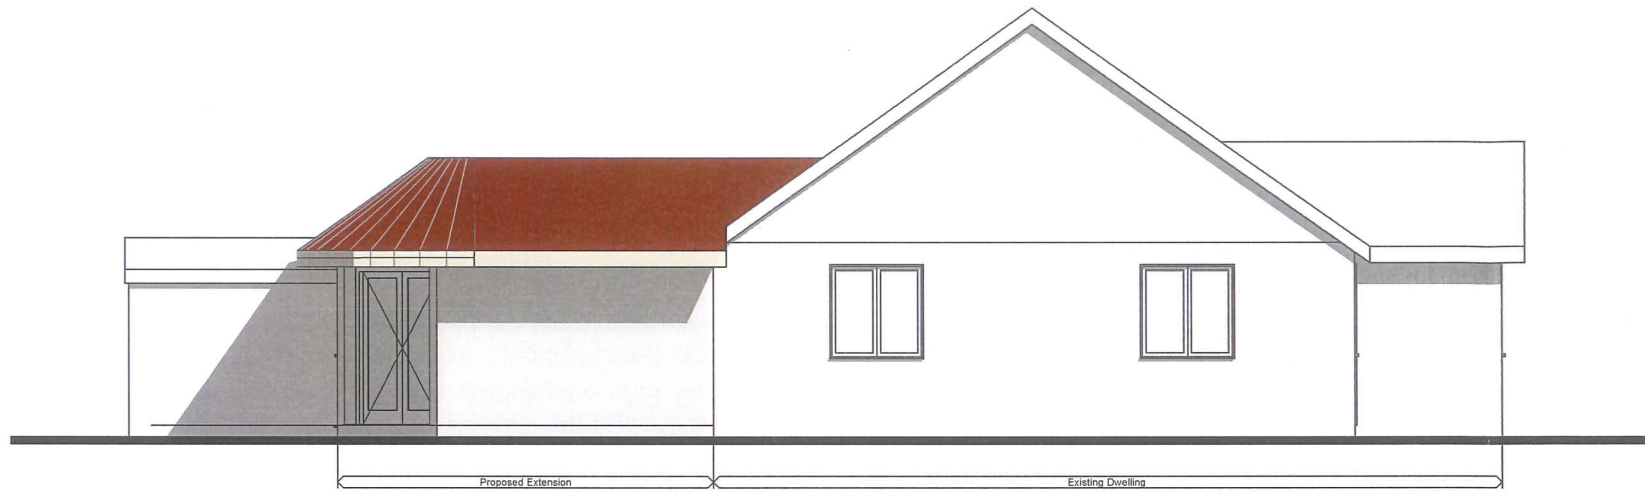

E-01 Elevation 1:100



E-02 Elevation 1:100



E-04 Elevation 1:100



E-03 Elevation 1:100