


NOTE:
Dimensions are to OS Plan
and should be checked on site

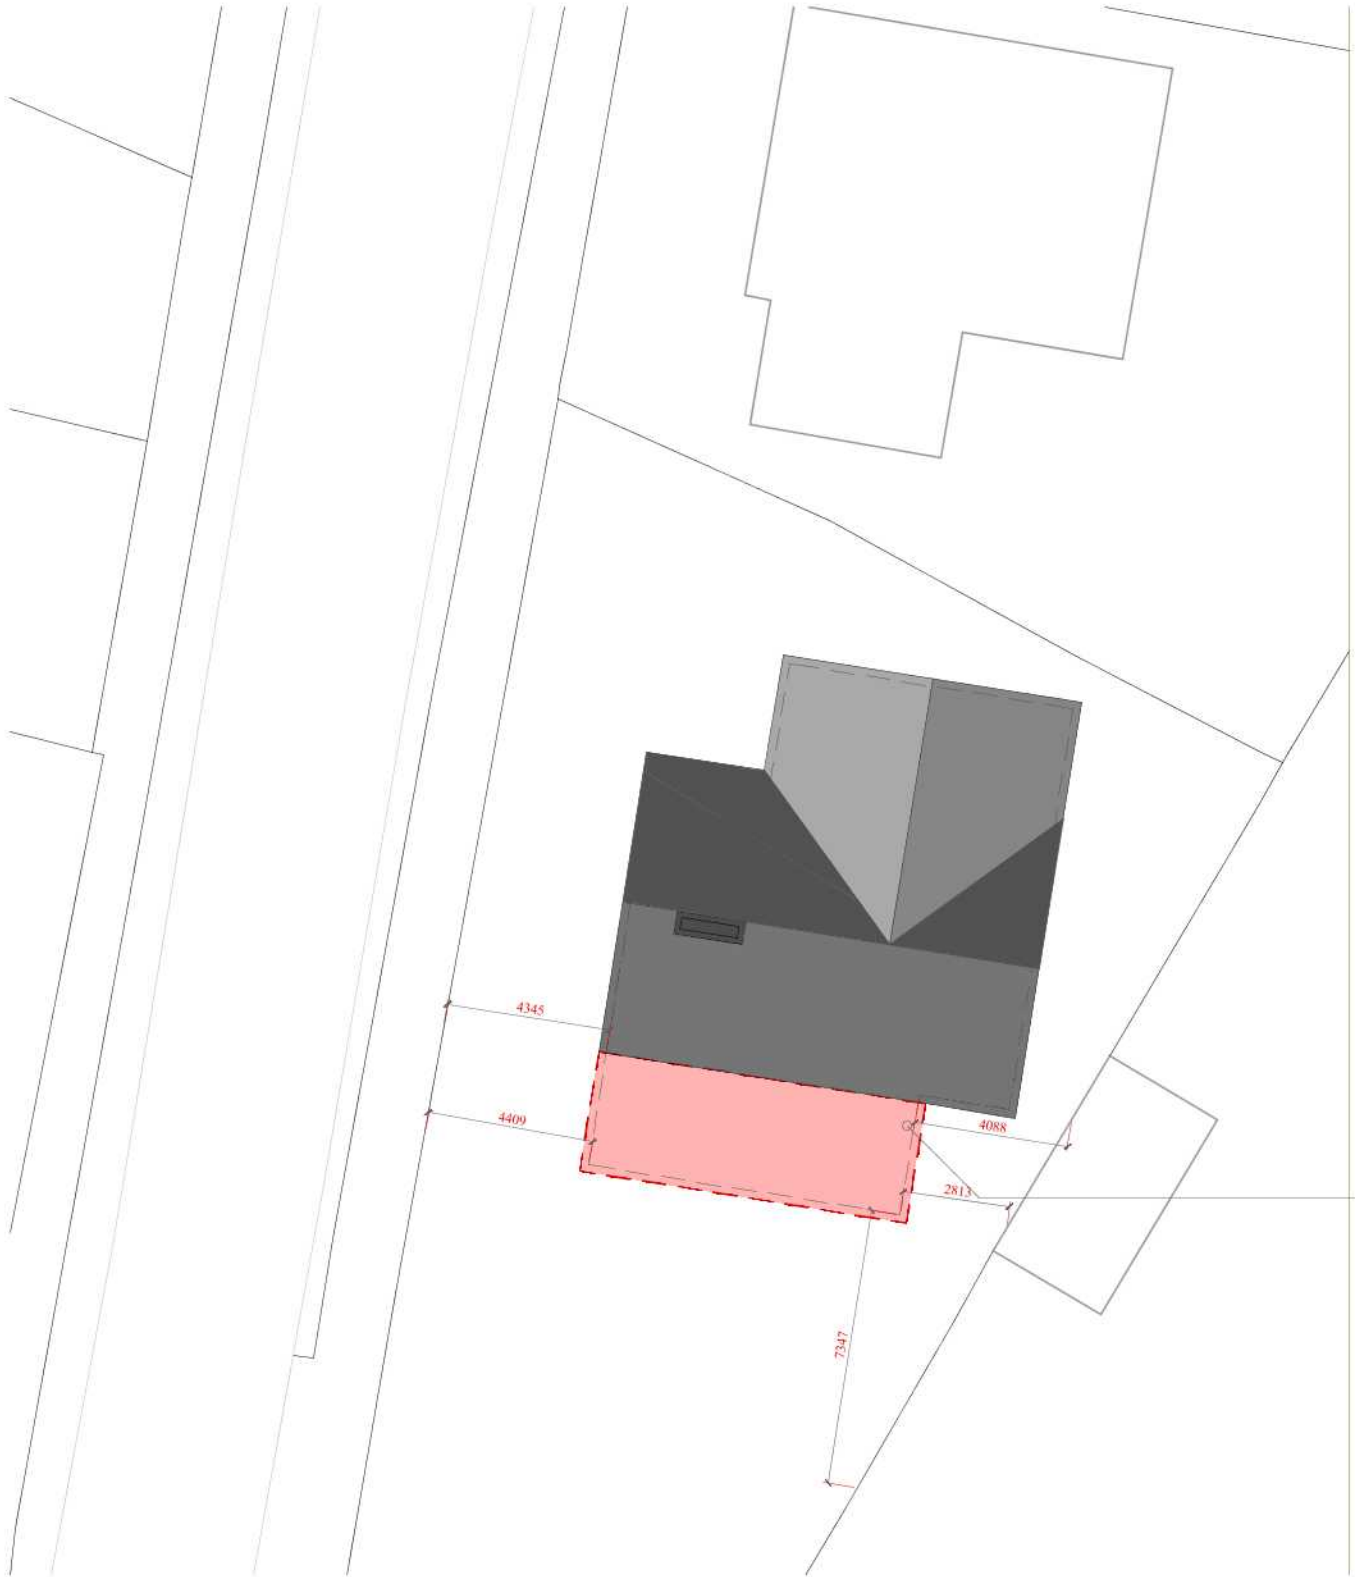

Proposed Rear Extension

Block Plan

1:200

Address

4 Lion Road, Bognor Regis,
West Sussex, PO21 3JZ

Drawing

Site:

Block Plan

Scale @ A3

1:200

Date

25.10.2020

Issue Date

25.10.2020

Drawn By

NdC

Checked By

MD

Job No.

191016

Drawing No.

001

Revision

###

Status

For Comment

